



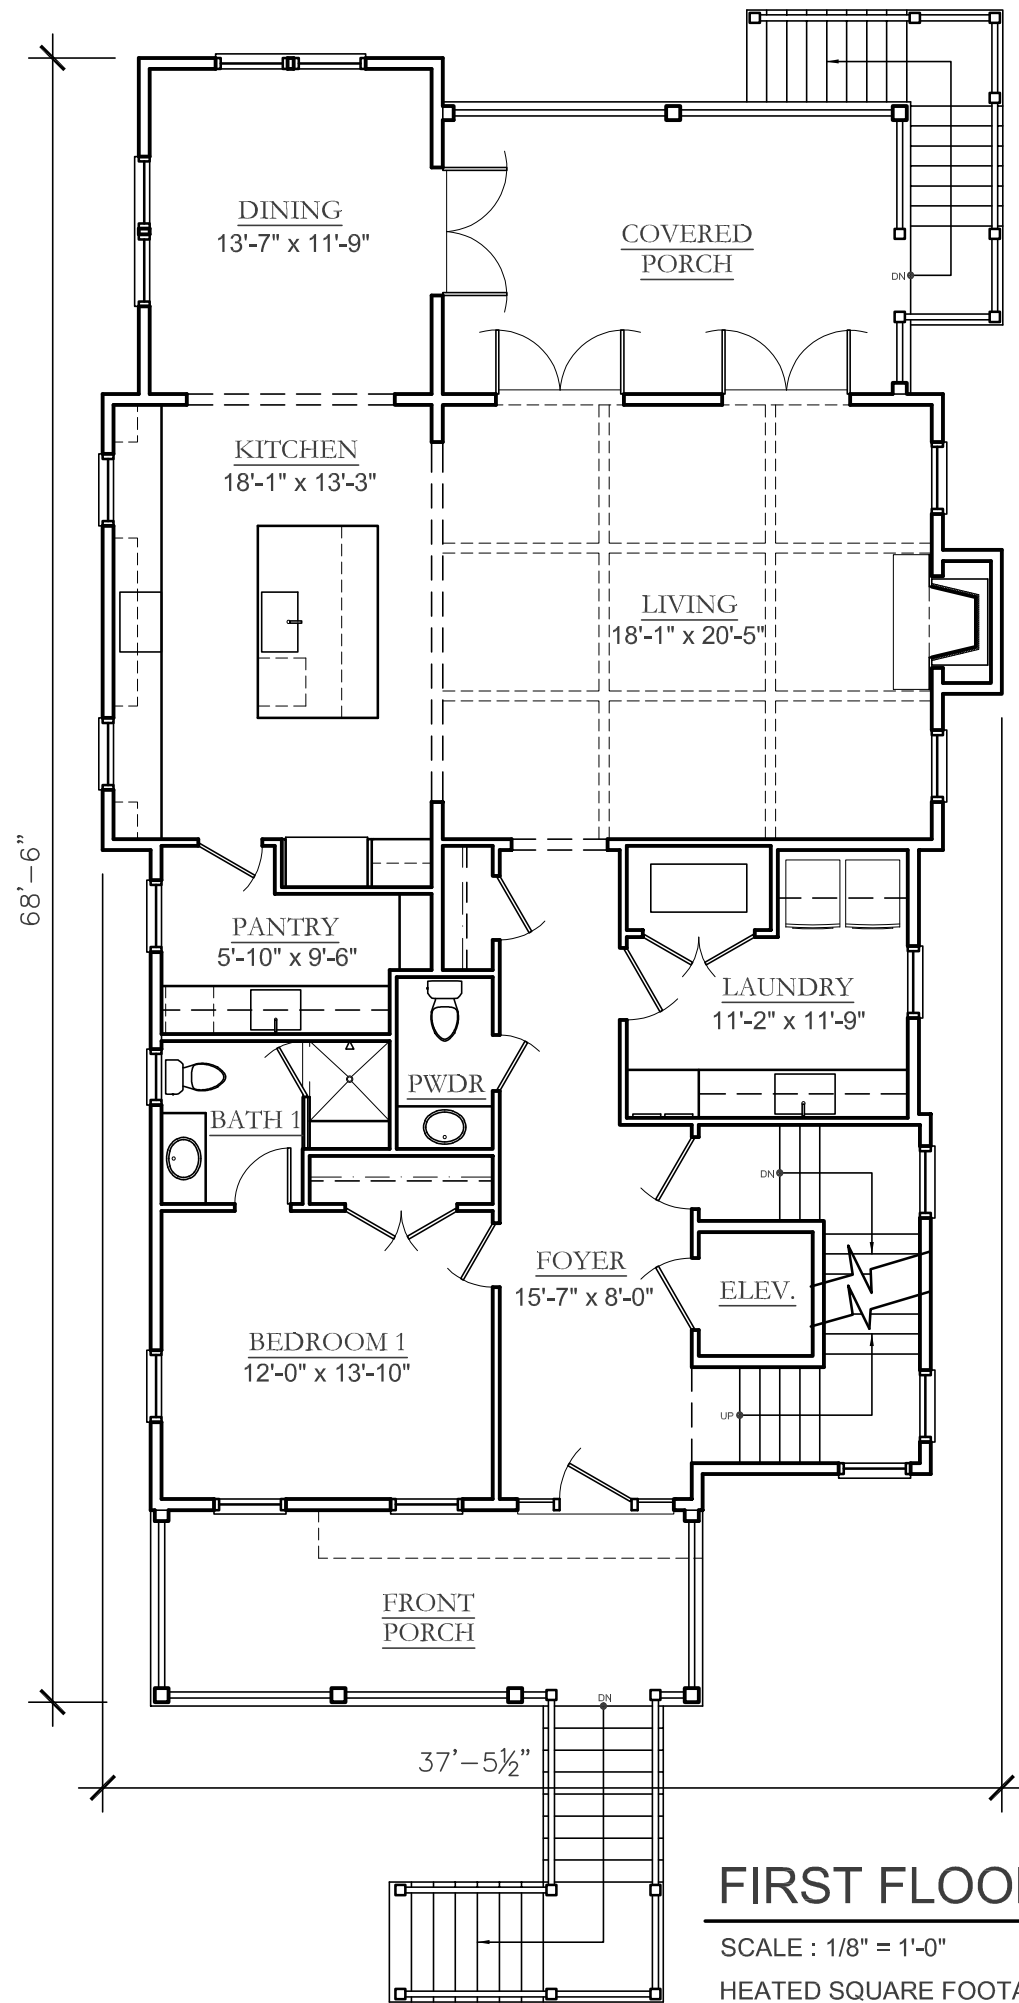



FIRST FLOOR PLAN


SCALE : 1/8" = 1'-0"
HEATED SQUARE FOOTAGE: 1,731 SF

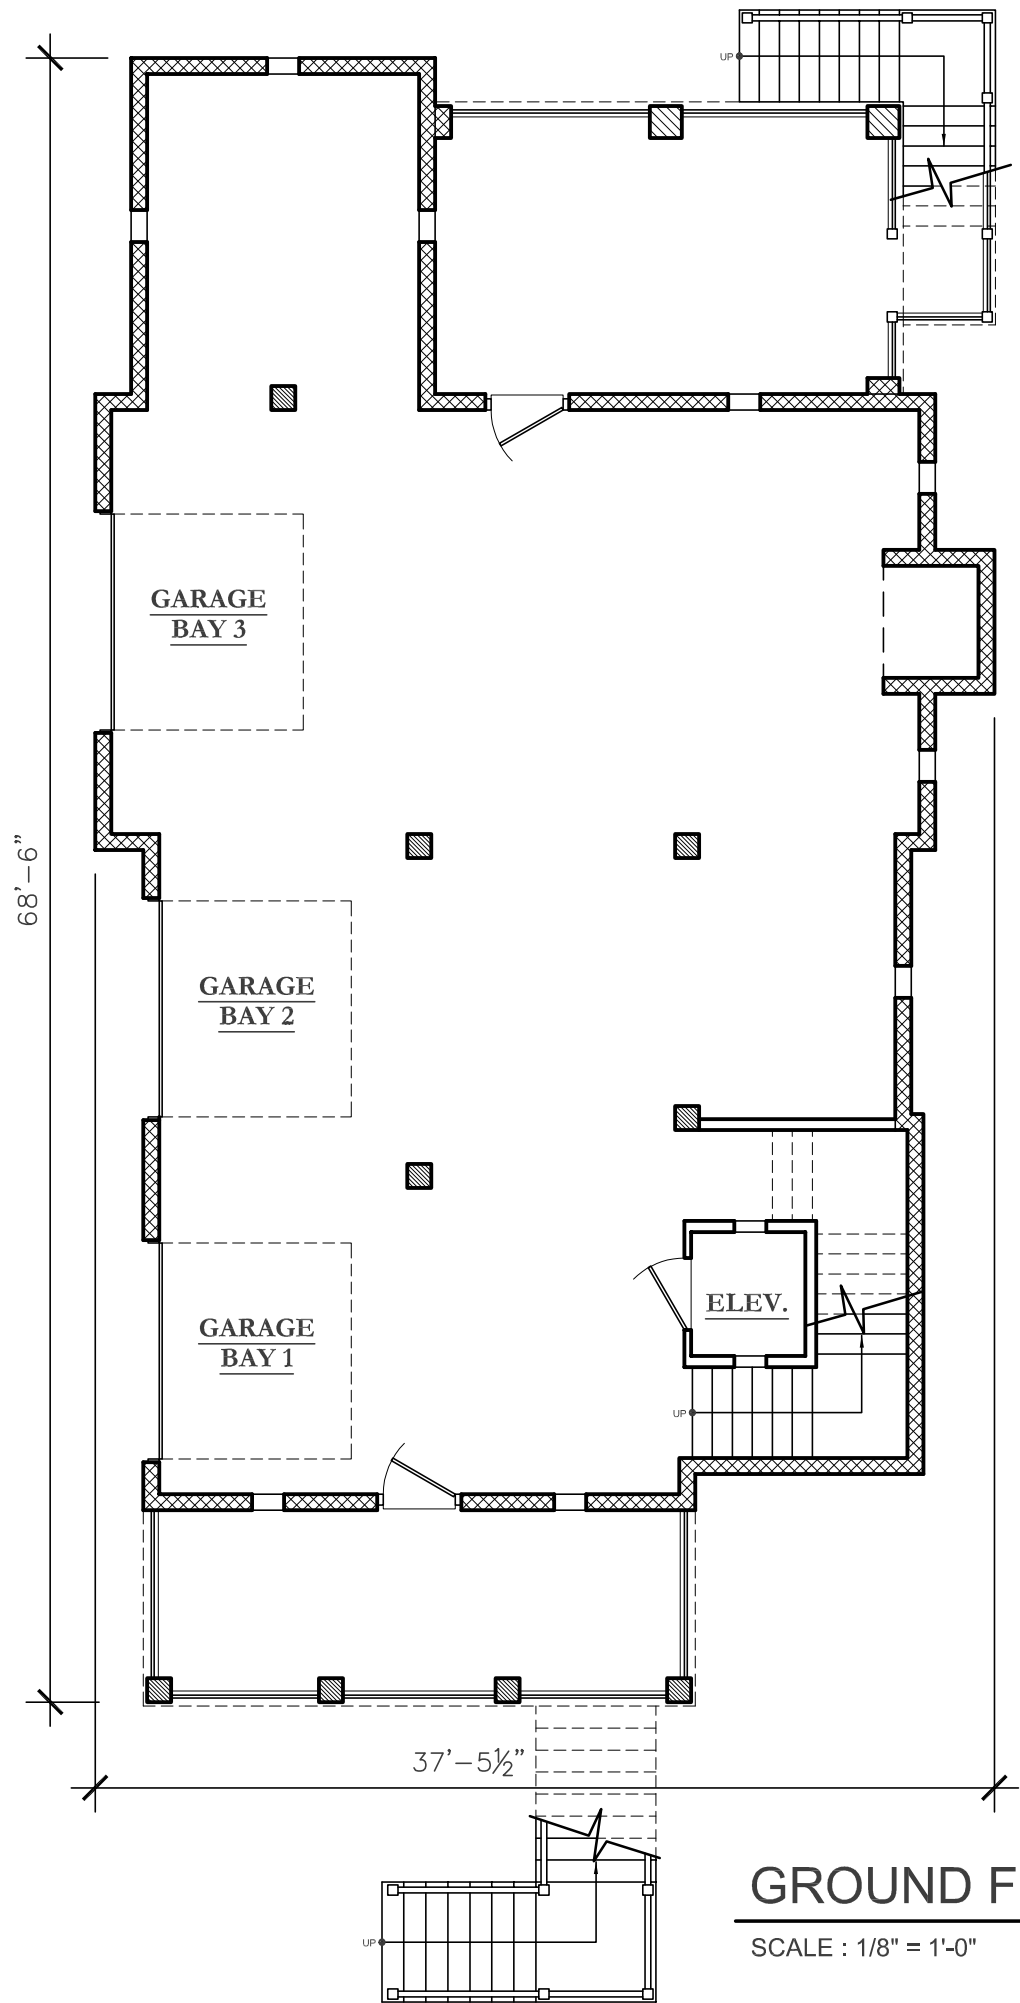

GROUND FLOOR PLAN


SCALE : 1/8" = 1'-0"

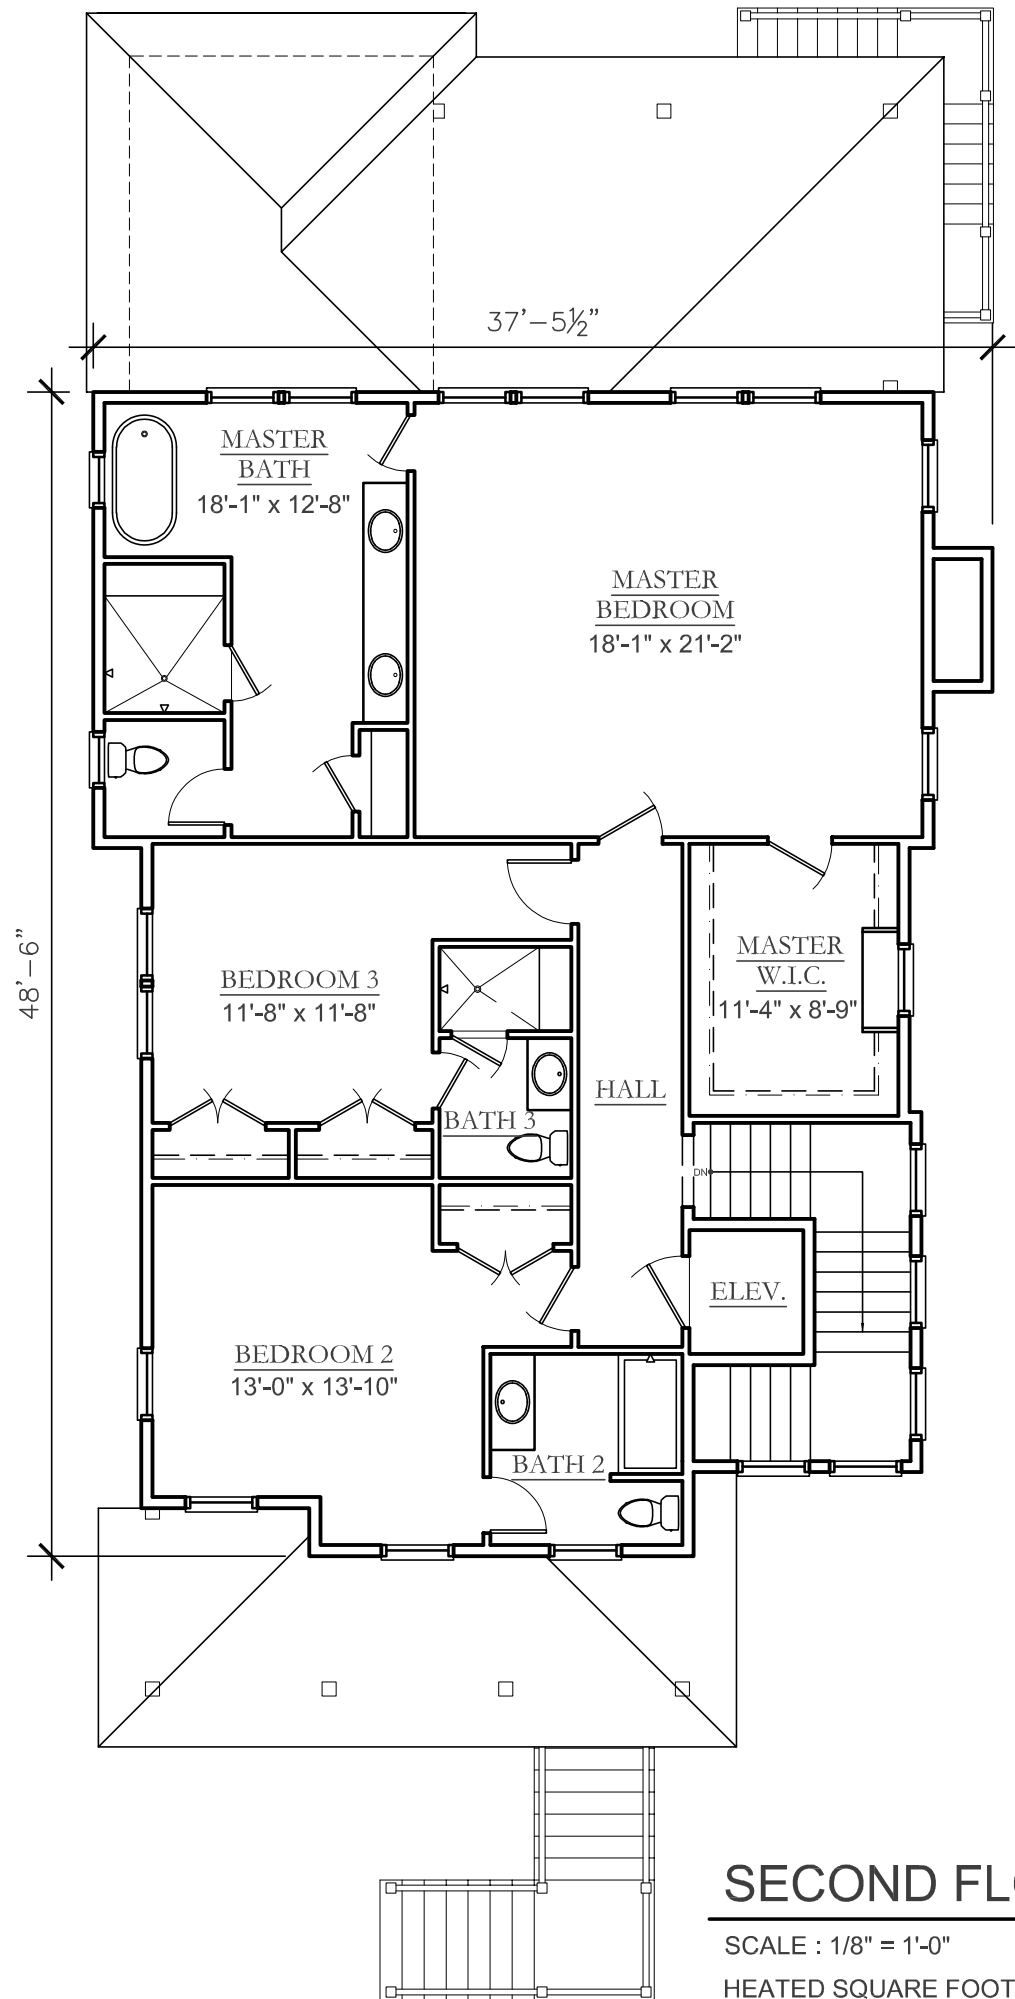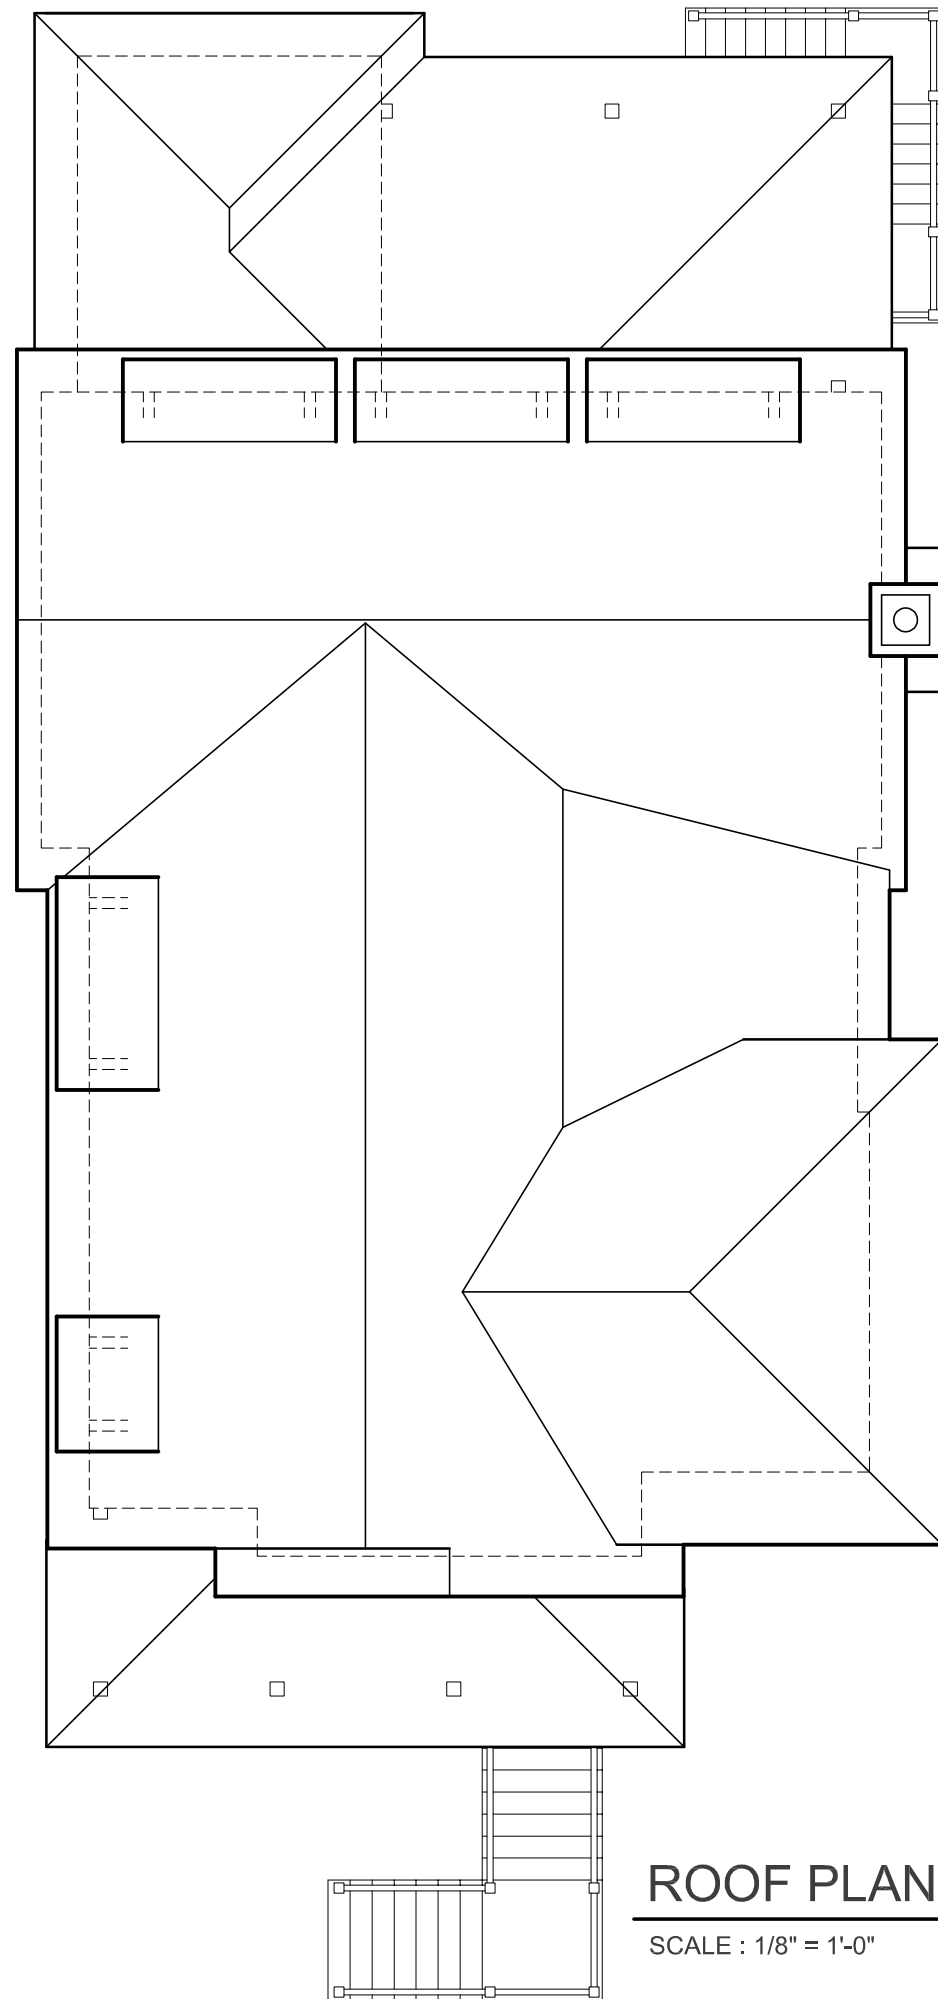

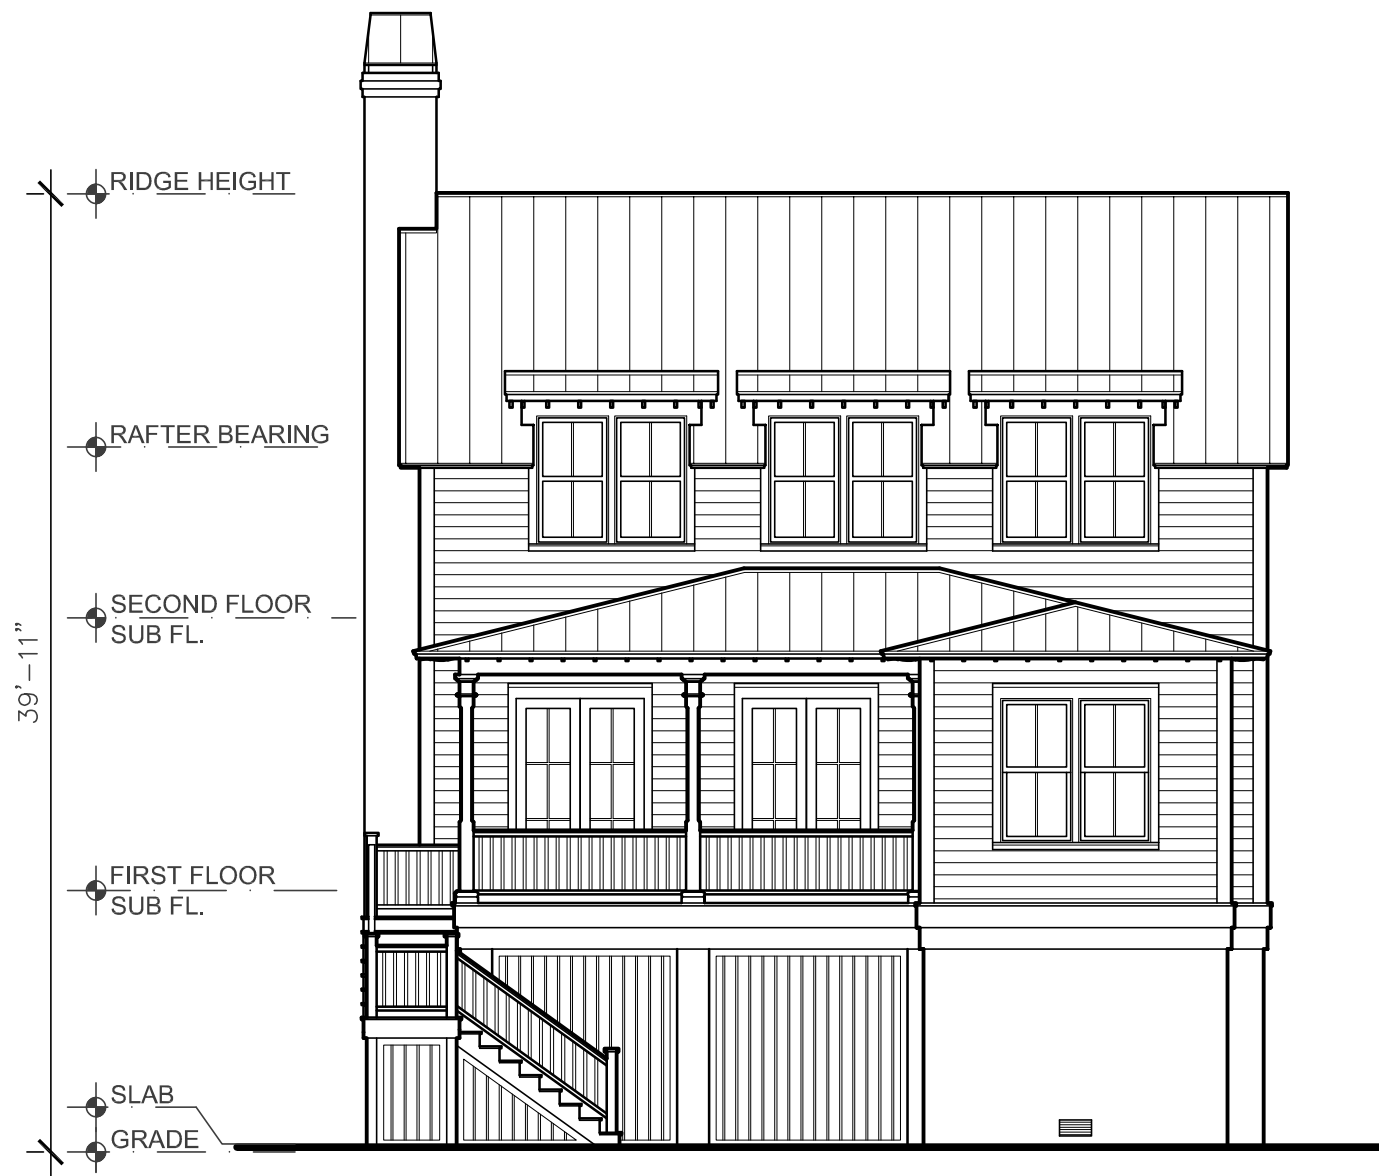

REAR ELEVATION

SCALE : 1/8" = 1'-0"

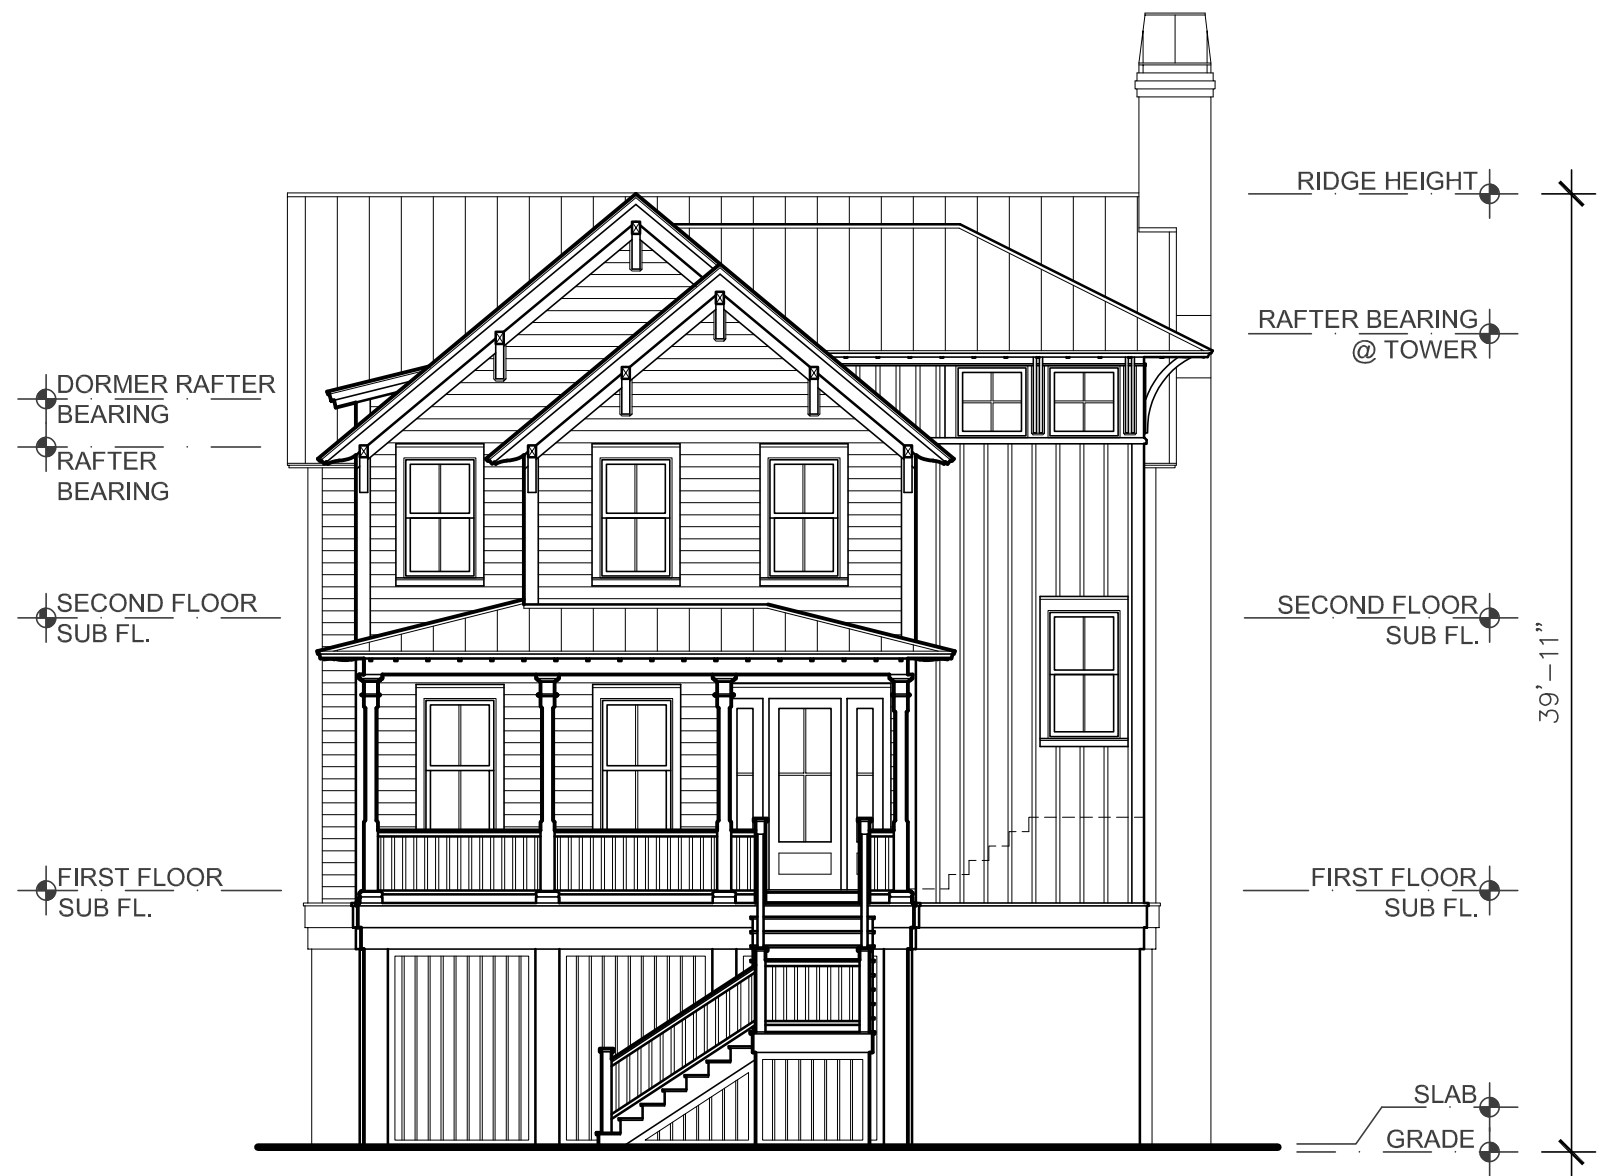

FRONT ELEVATION

SCALE : 1/8" = 1'-0"



RIGHT ELEVATION

SCALE : 1/8" = 1'-0"



LEFT ELEVATION

SCALE : 1/8" = 1'-0"