



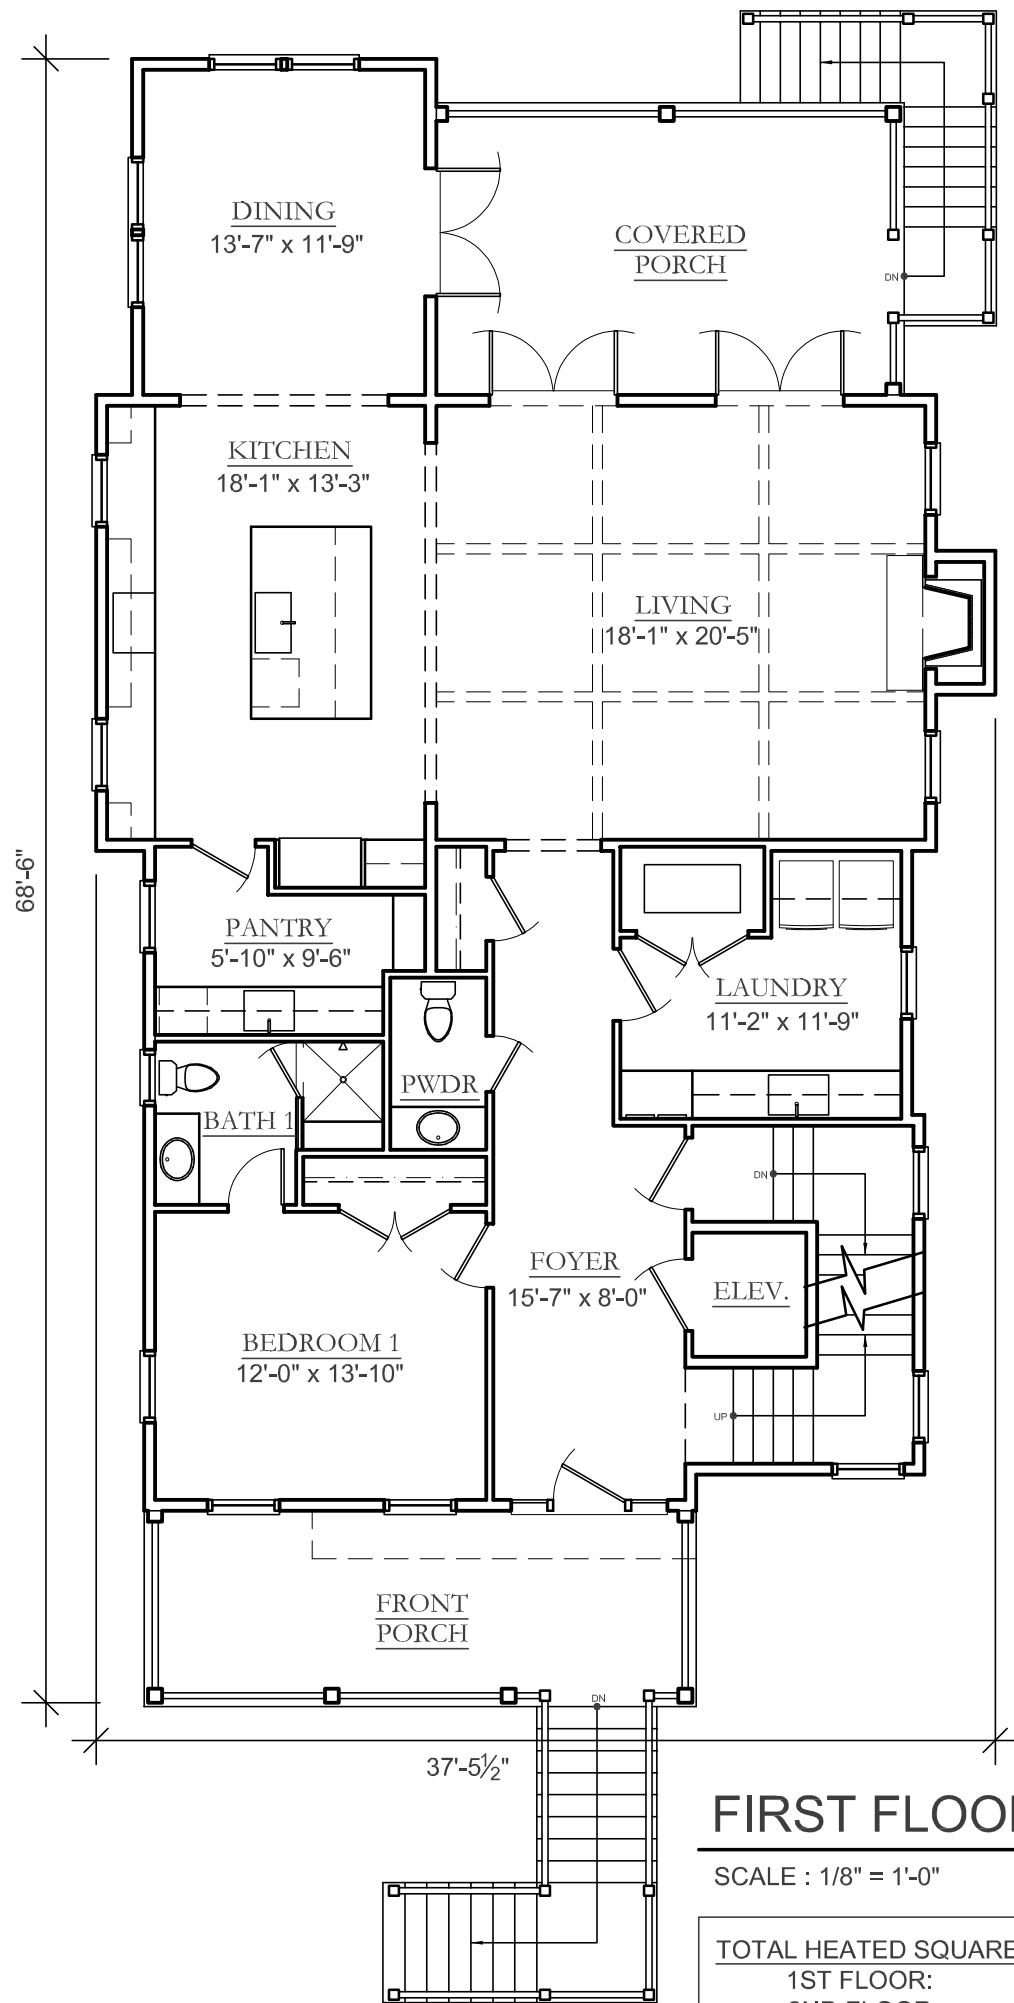

FIRST FLOOR PLAN


SCALE : 1/8" = 1'-0"

TOTAL HEATED SQUARE FOOTAGE:	3,167 SF
1ST FLOOR:	1,731 SF
2ND FLOOR:	1,436 SF

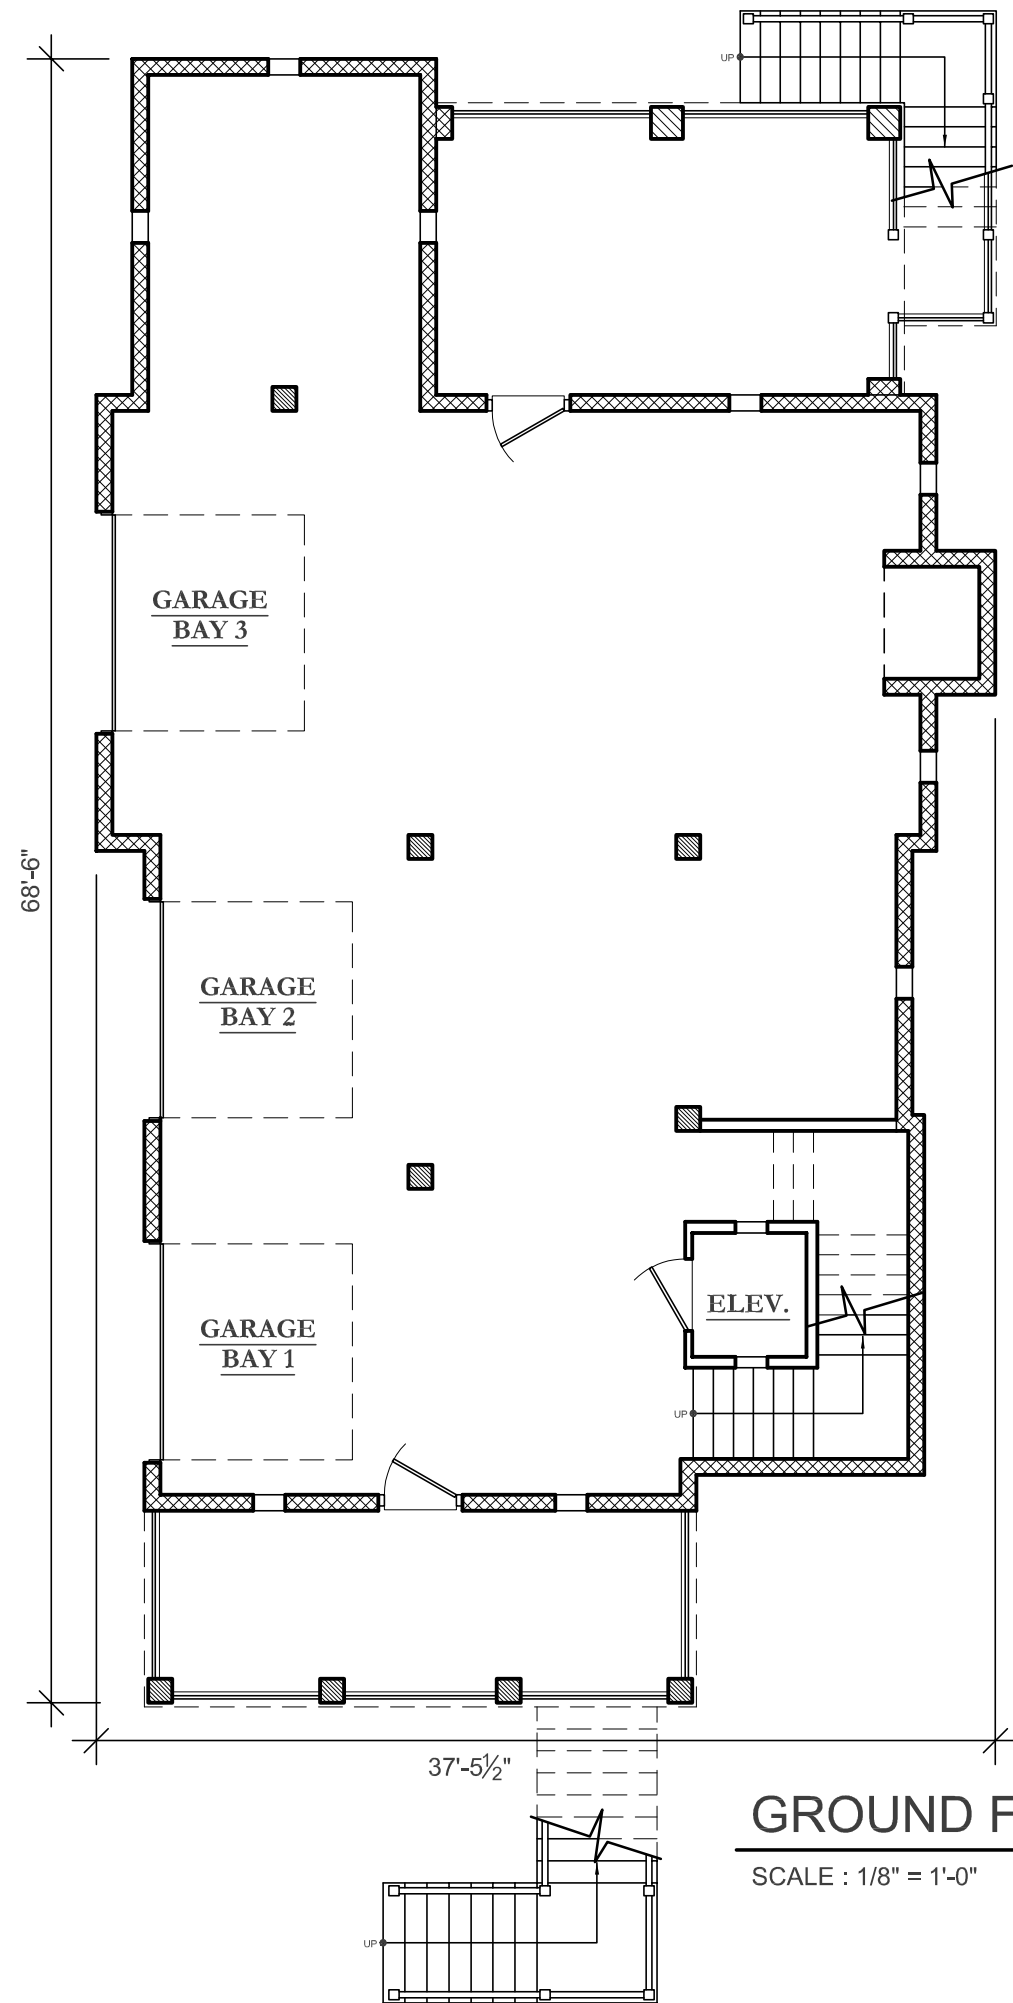


GROUND FLOOR PLAN

SCALE : 1/8" = 1'-0"

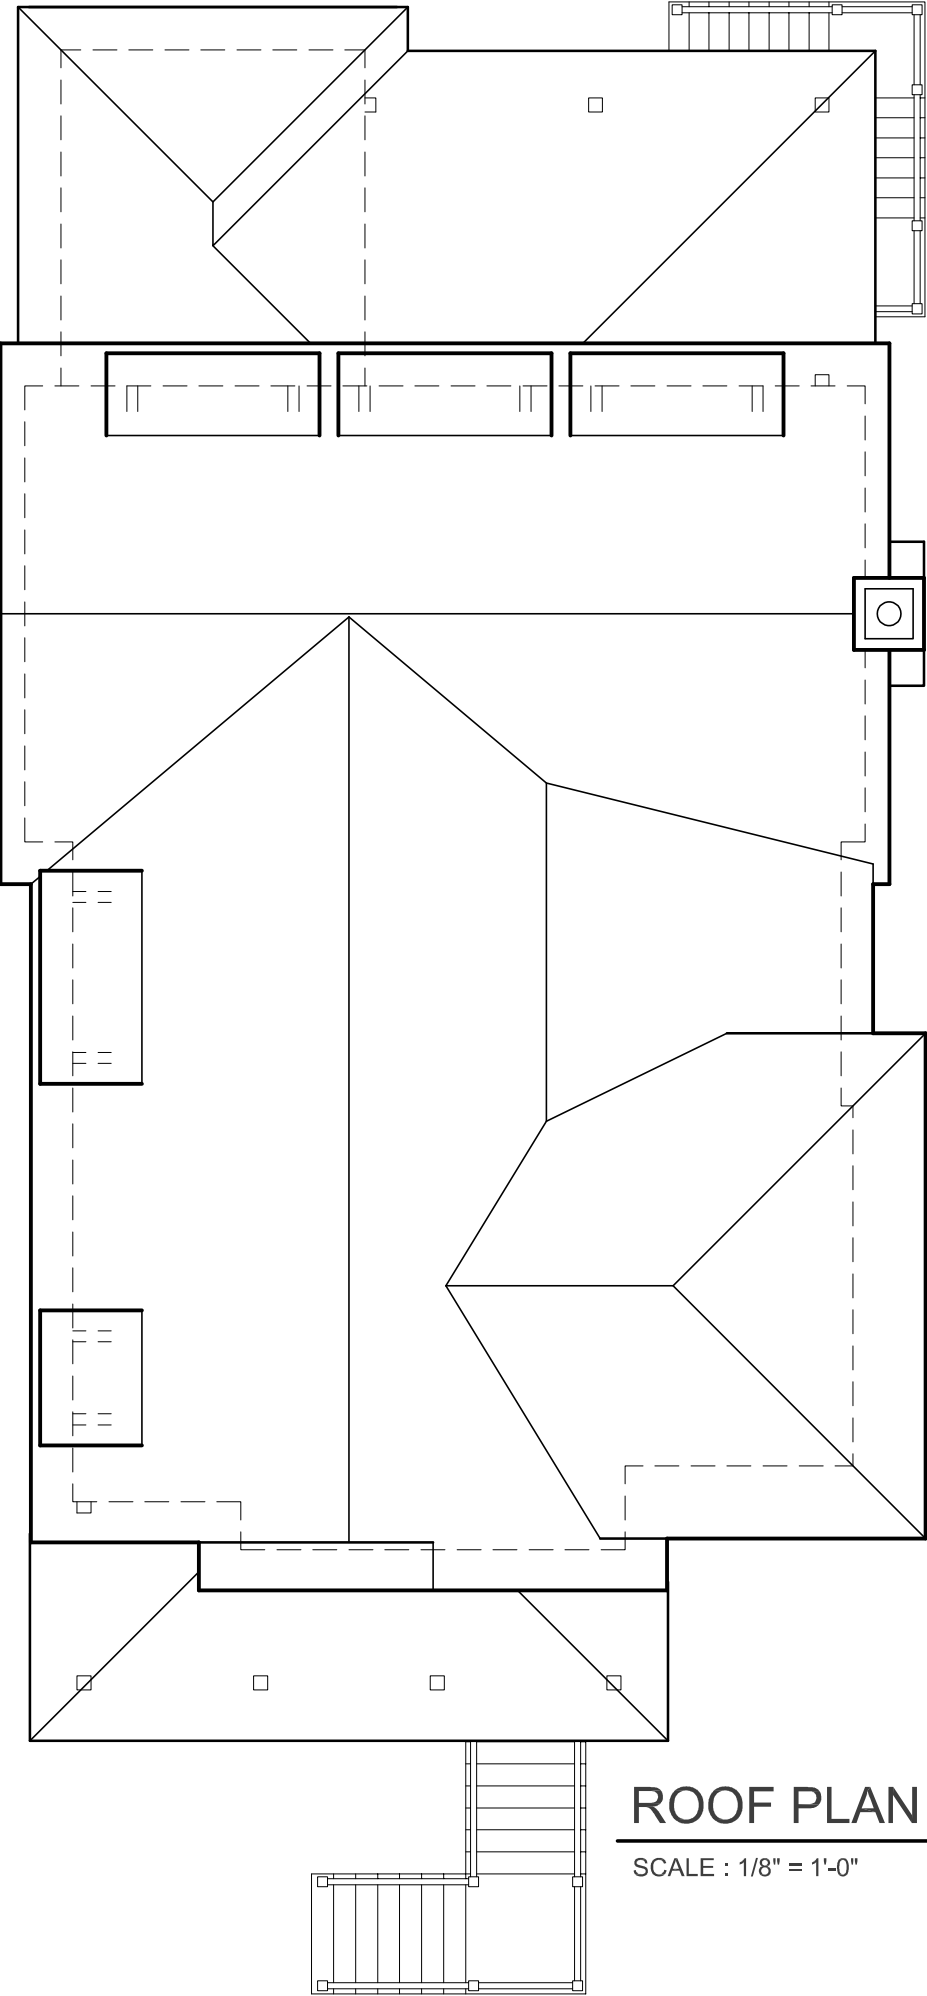

ROOF PLAN

SCALE : 1/8" = 1'-0"

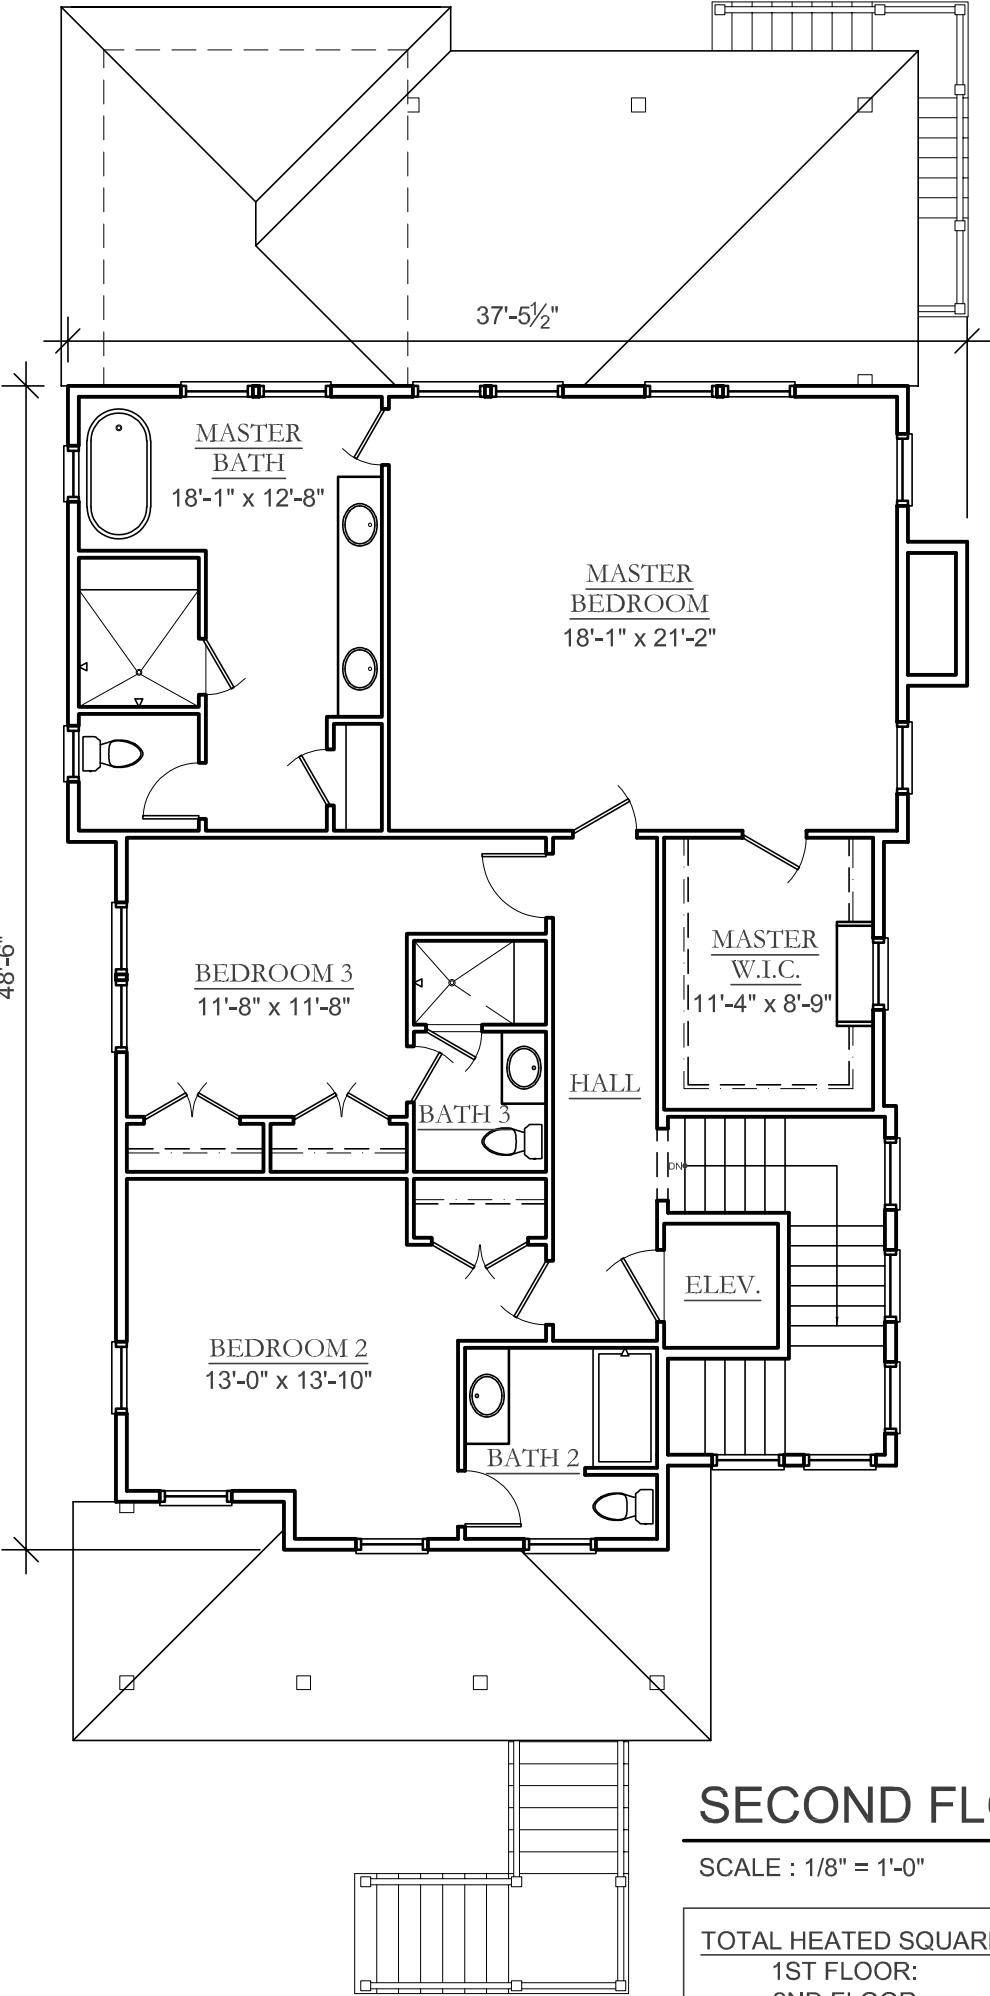

SECOND FLOOR PLAN

SCALE : 1/8" = 1'-0"

TOTAL HEATED SQUARE FOOTAGE:	3,167 SF
1ST FLOOR:	1,731 SF
2ND FLOOR:	1,436 SF



REAR ELEVATION

SCALE : 1/8" = 1'-0"



FRONT ELEVATION

SCALE : 1/8" = 1'-0"



RIGHT ELEVATION

SCALE : 1/8" = 1'-0"



LEFT ELEVATION

SCALE : 1/8" = 1'-0"