



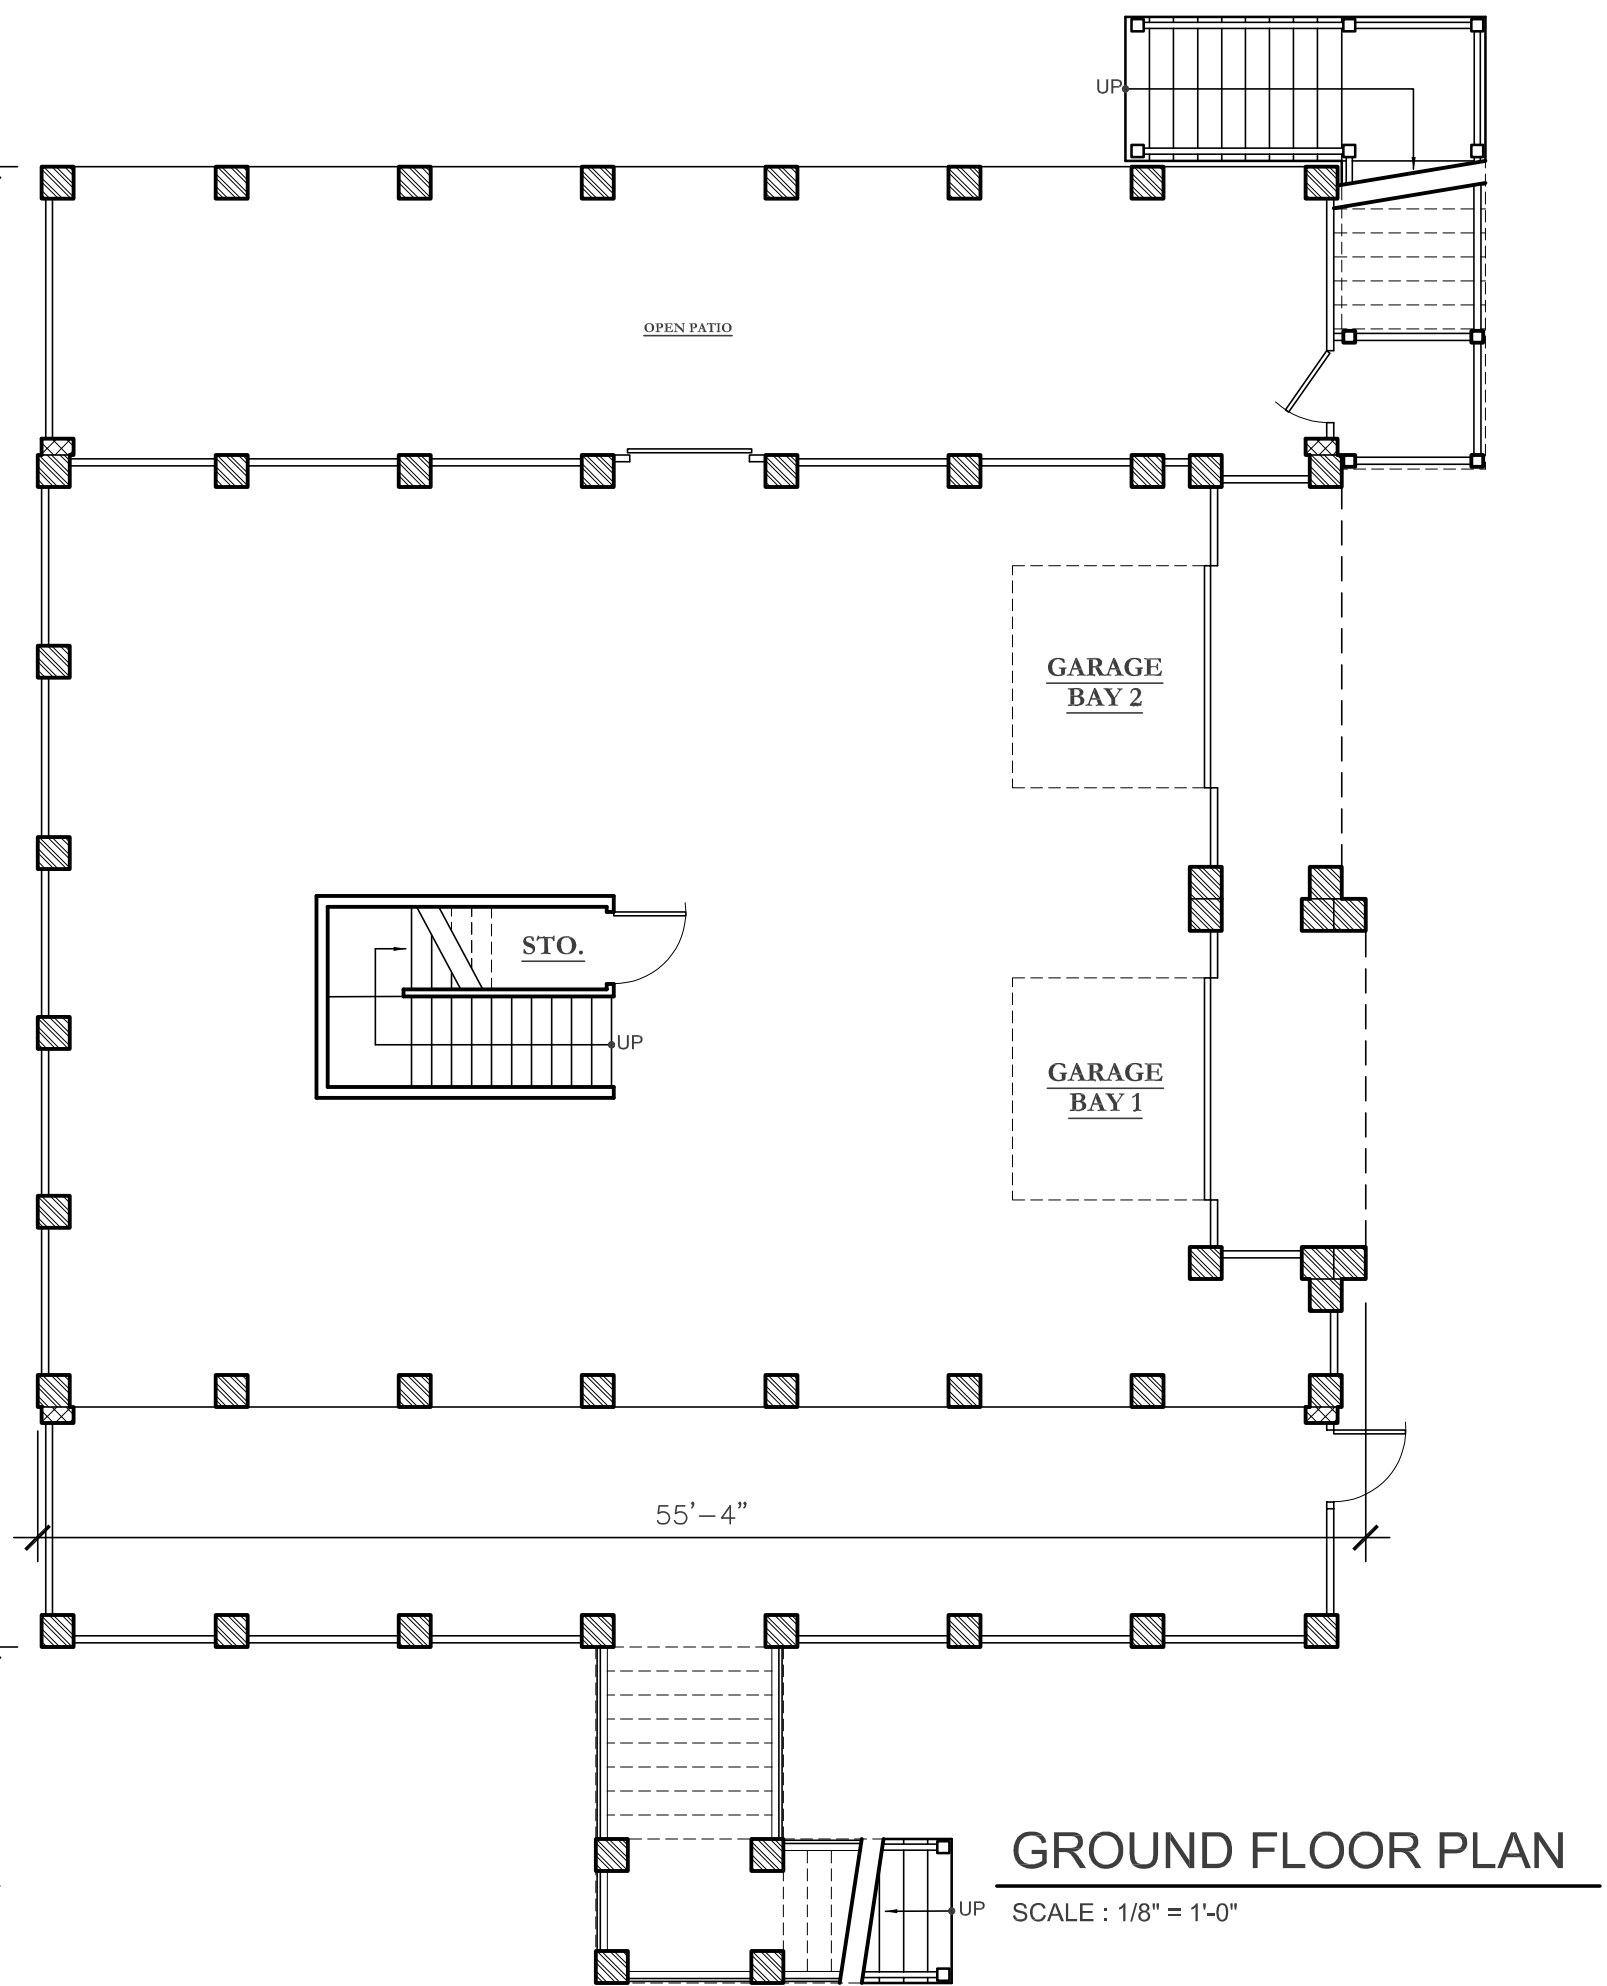


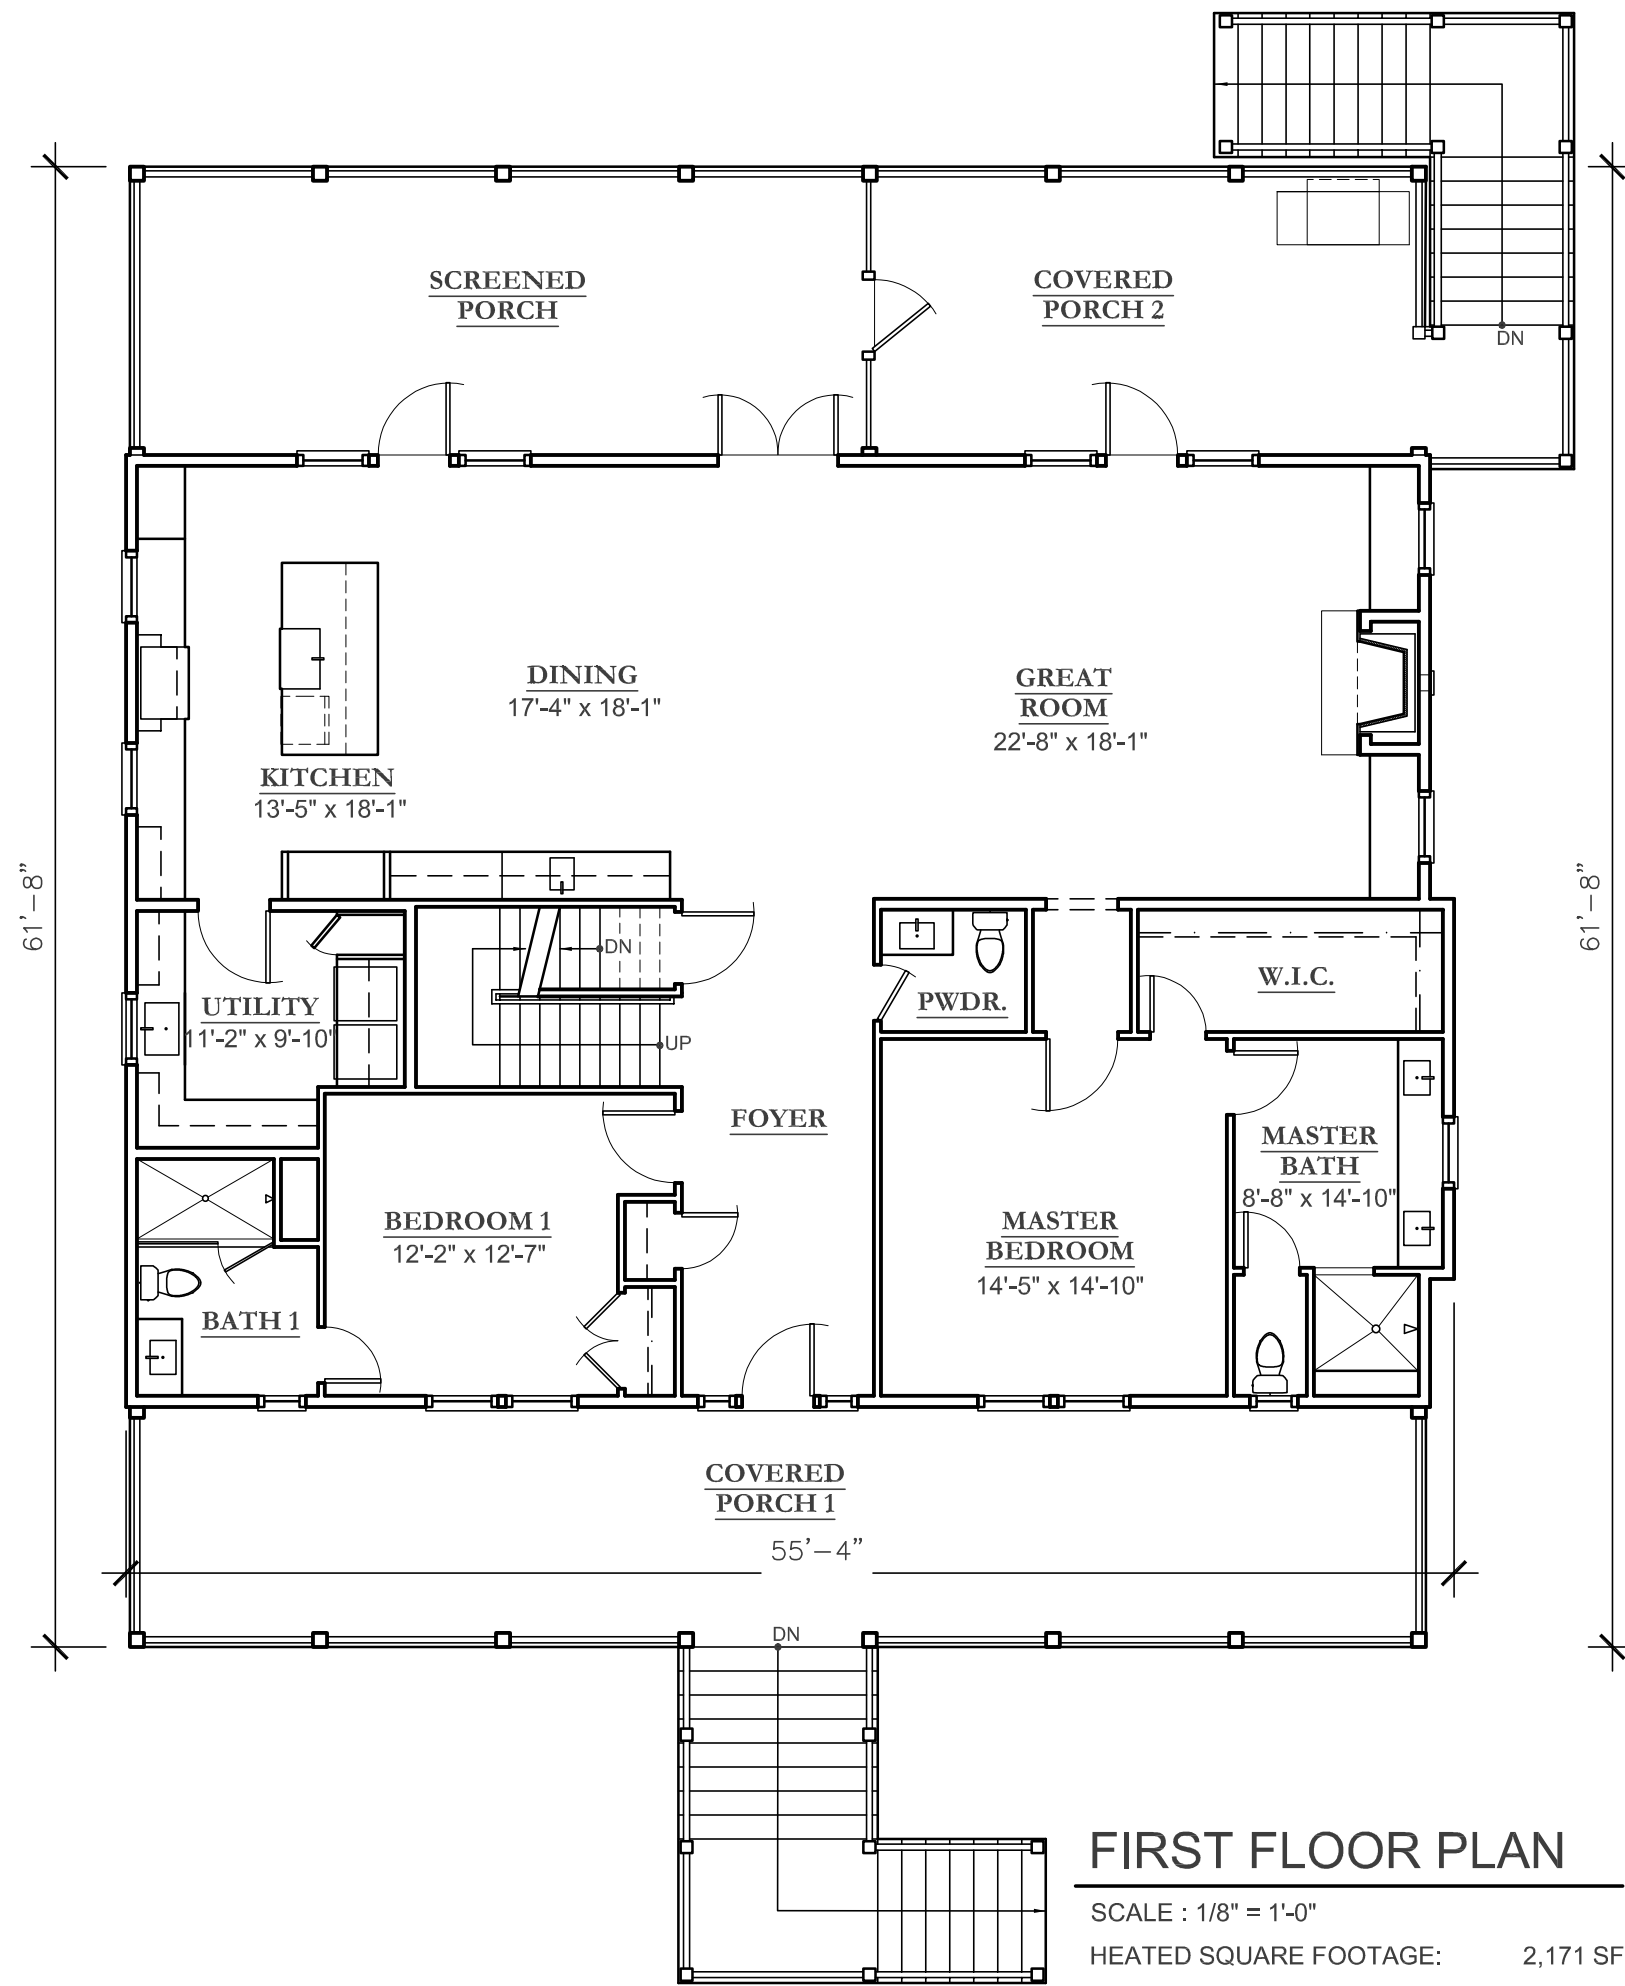

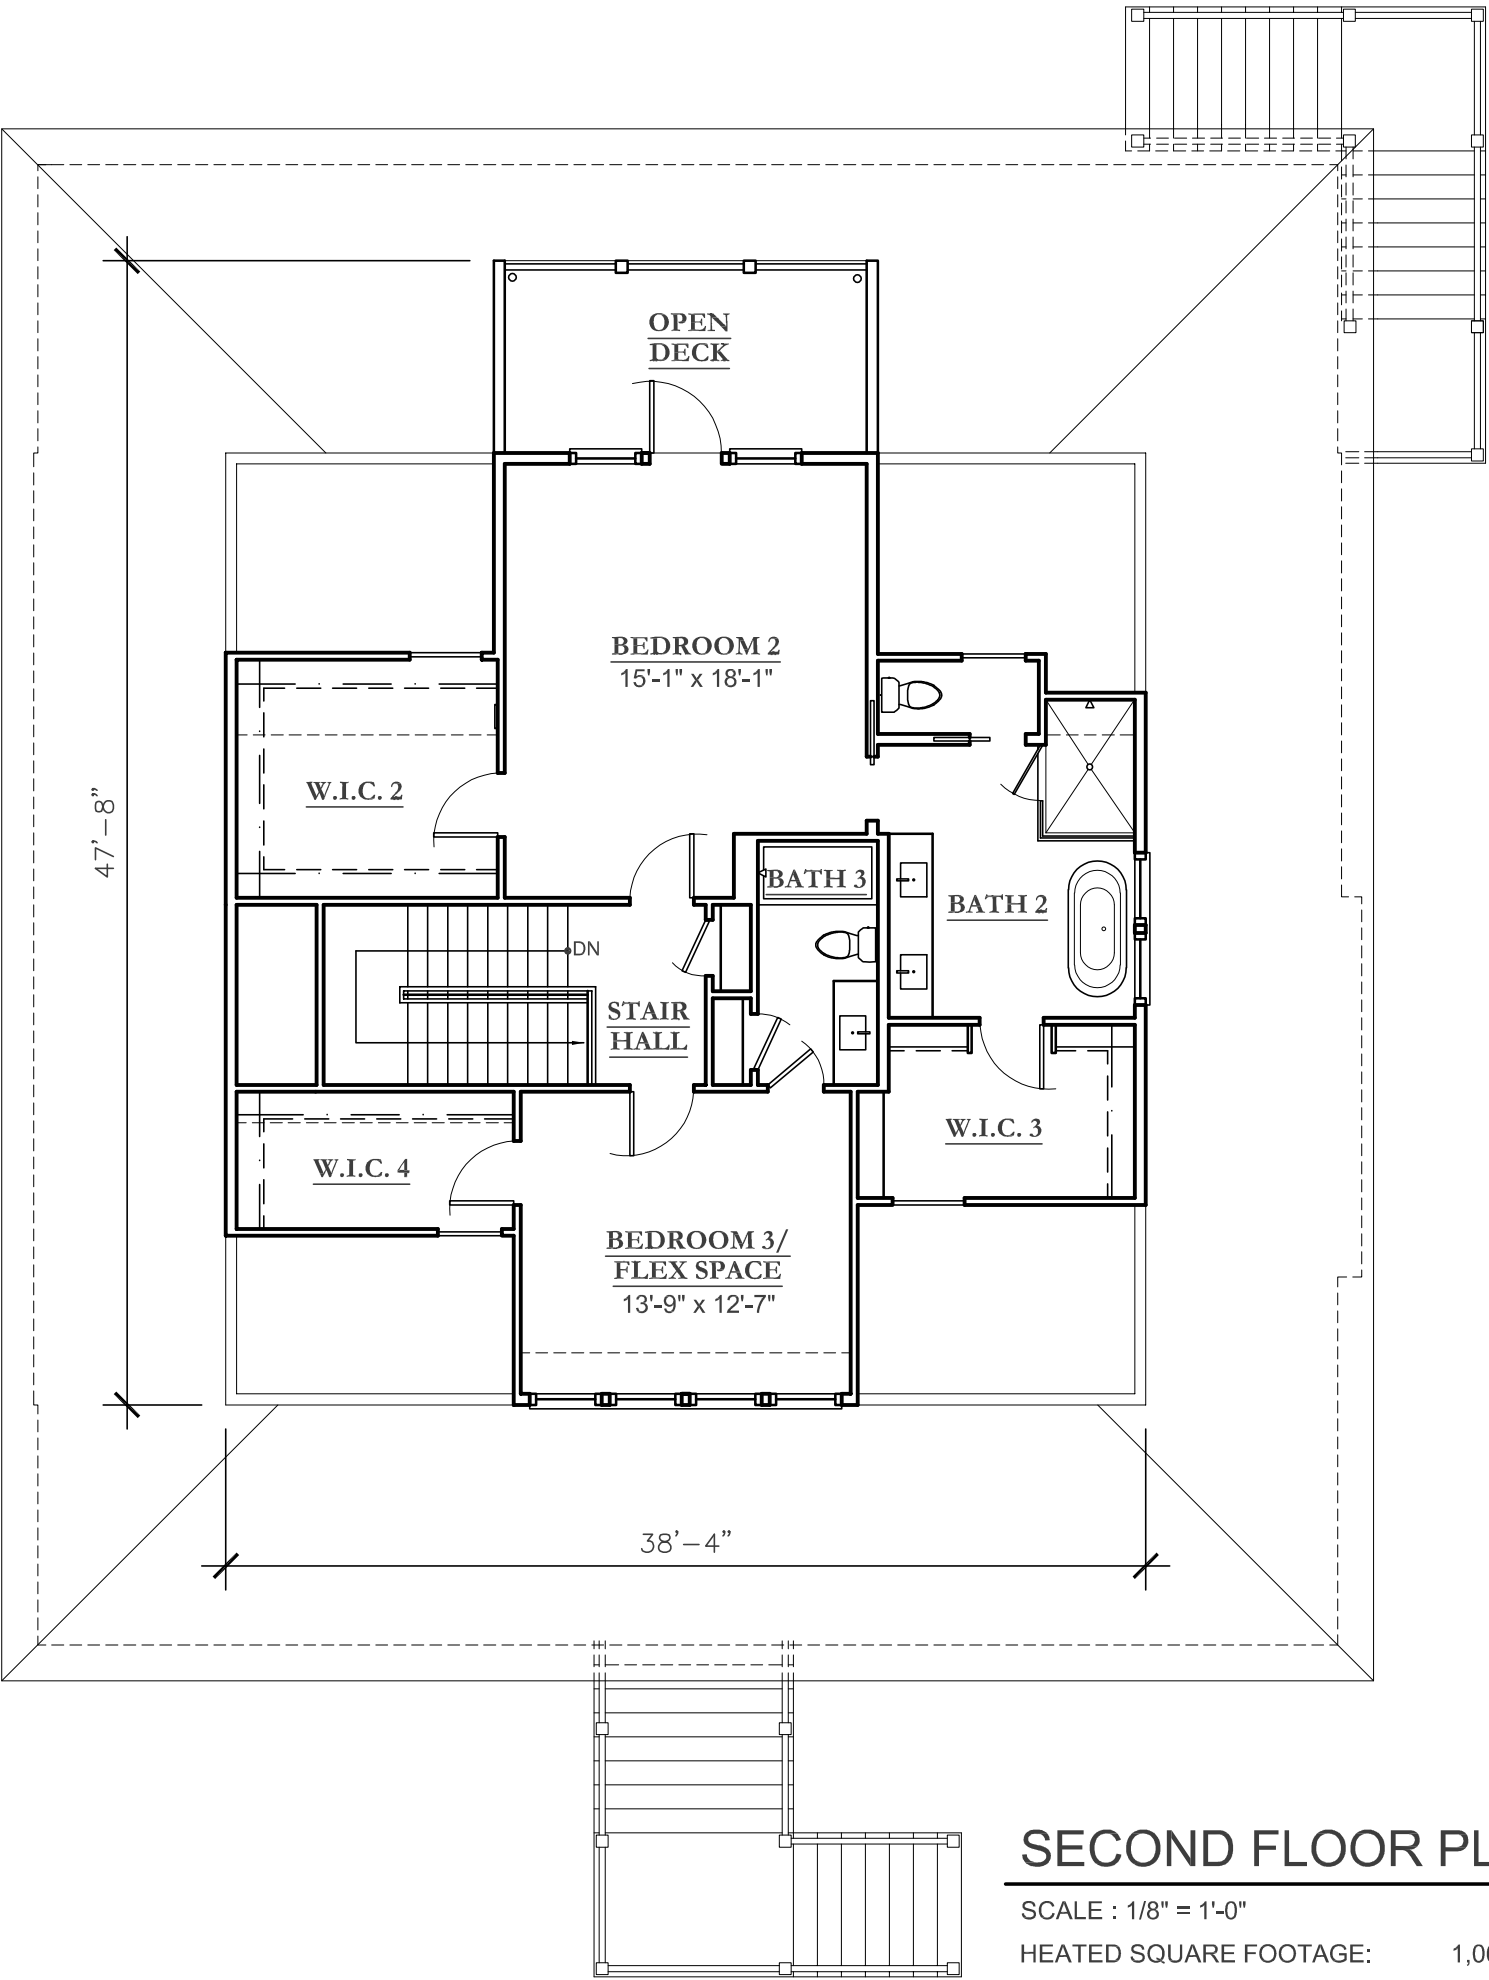

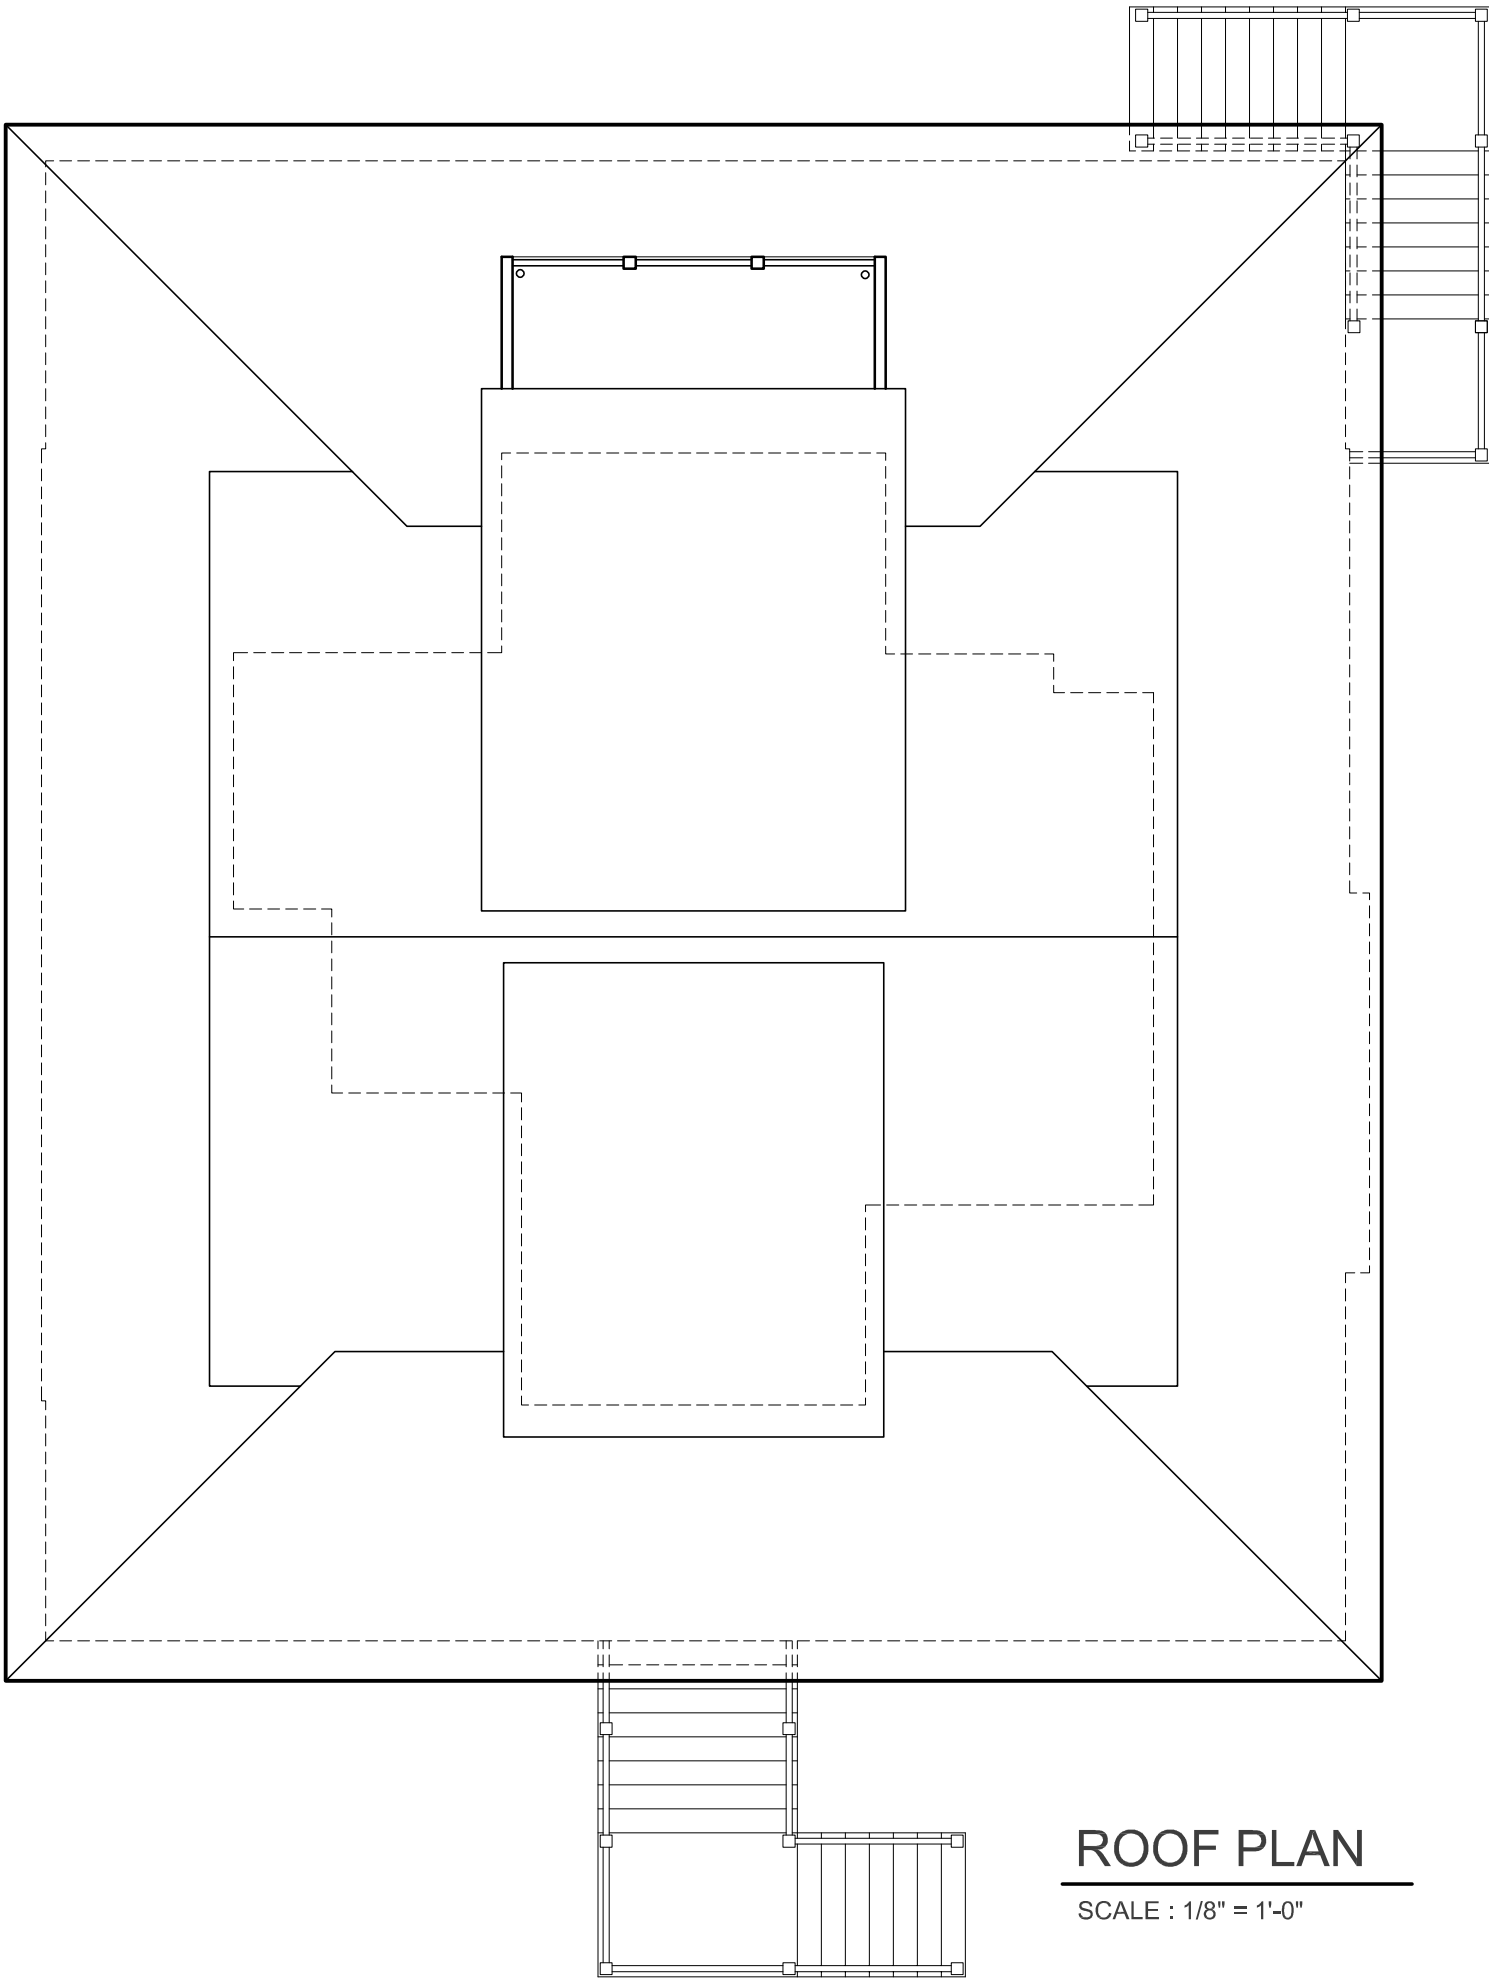

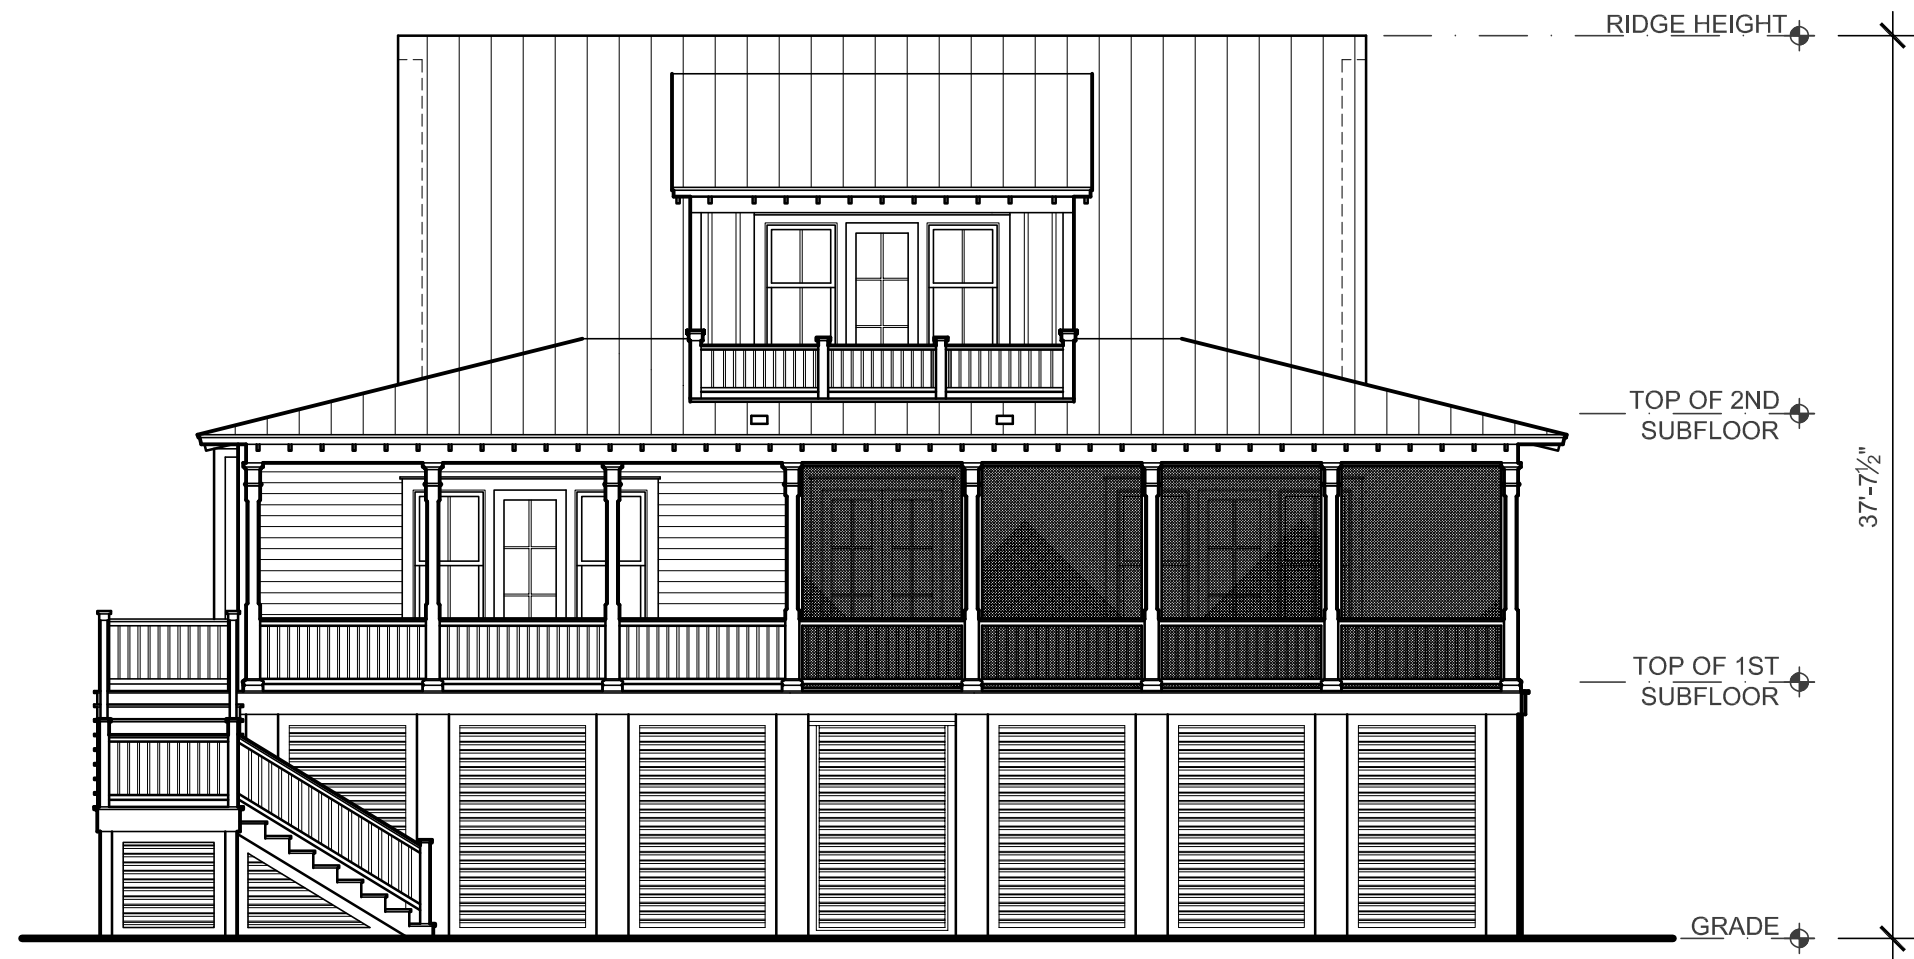

REAR ELEVATION

SCALE : 1/8" = 1'-0"

RIDGE HEIGHT

TOP OF 2ND
SUBFLOOR

TOP OF 1ST
SUBFLOOR

GRADE



LEFT ELEVATION

SCALE : 1/8" = 1'-0"