



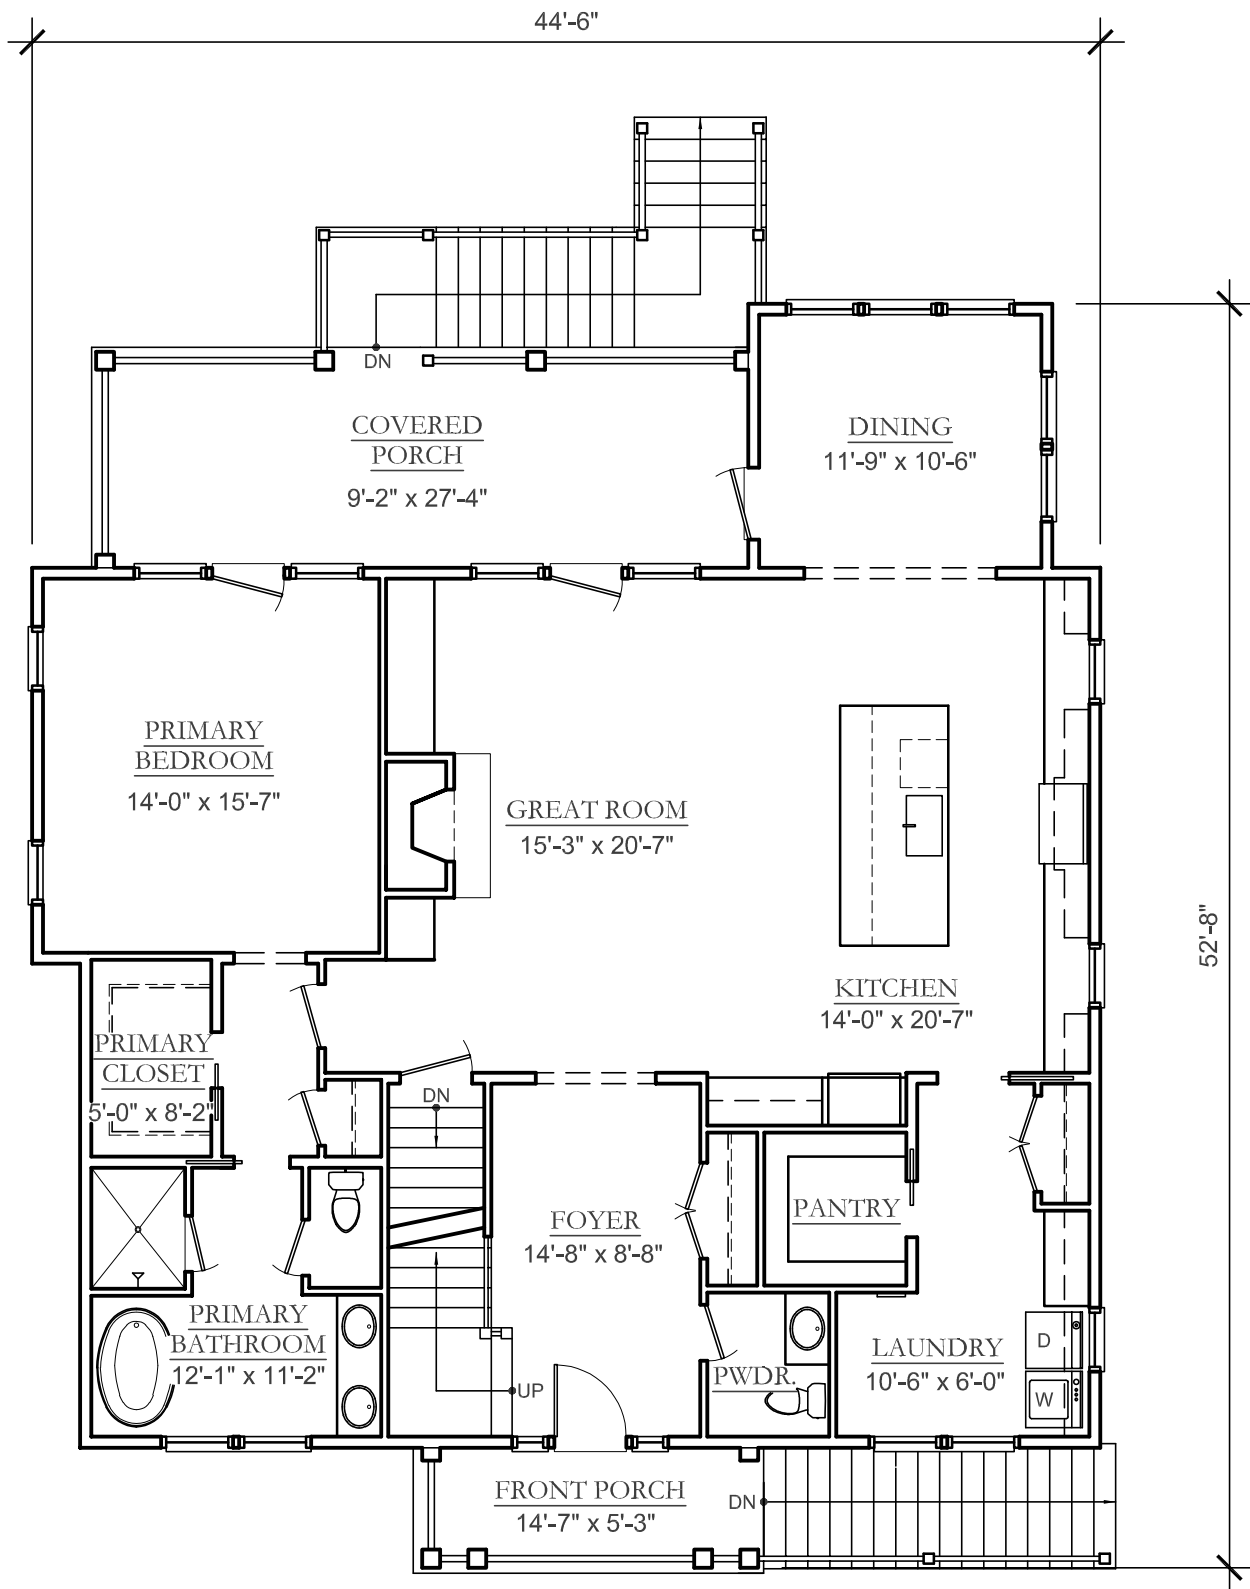

FIRST FLOOR PLAN


SCALE : 1/8" = 1'-0"

HEATED SQUARE FOOTAGE:	2,979 SF
FIRST FLOOR:	1,731 SF
SECOND FLOOR:	1,248 SF

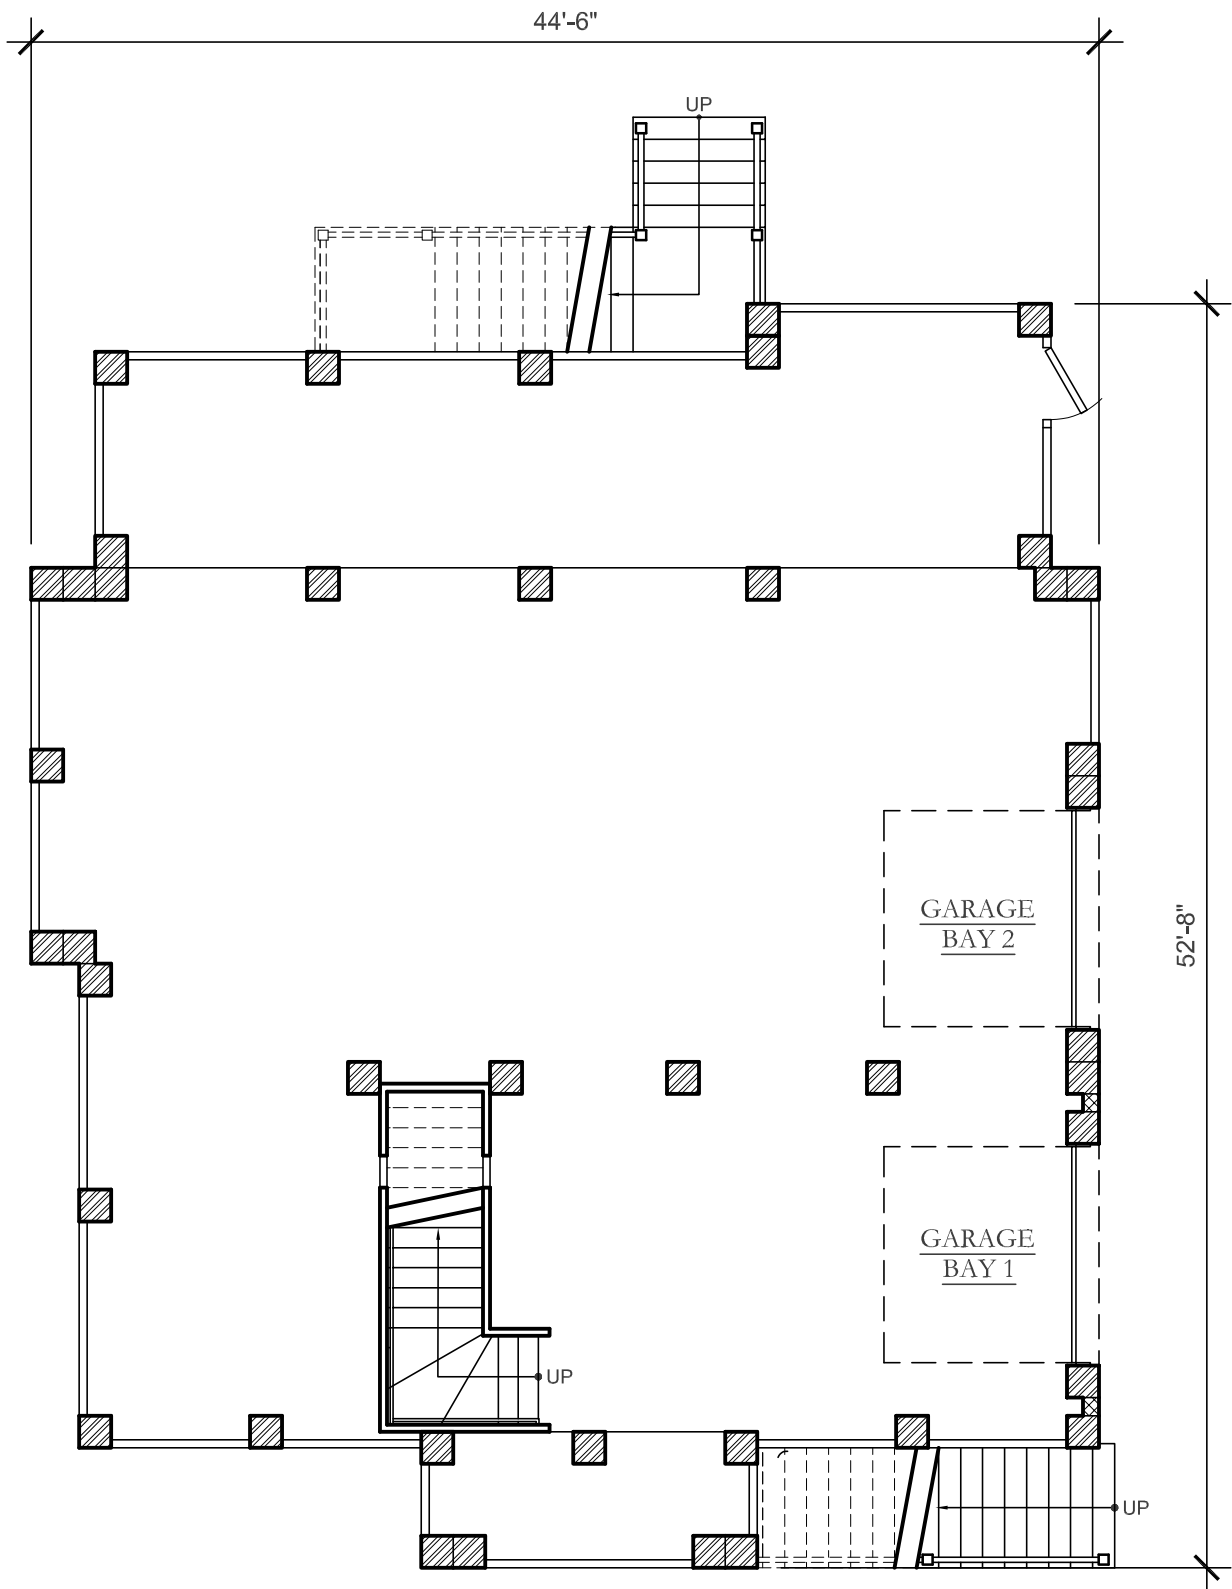


GROUND FLOOR PLAN

SCALE : 1/8" = 1'-0"

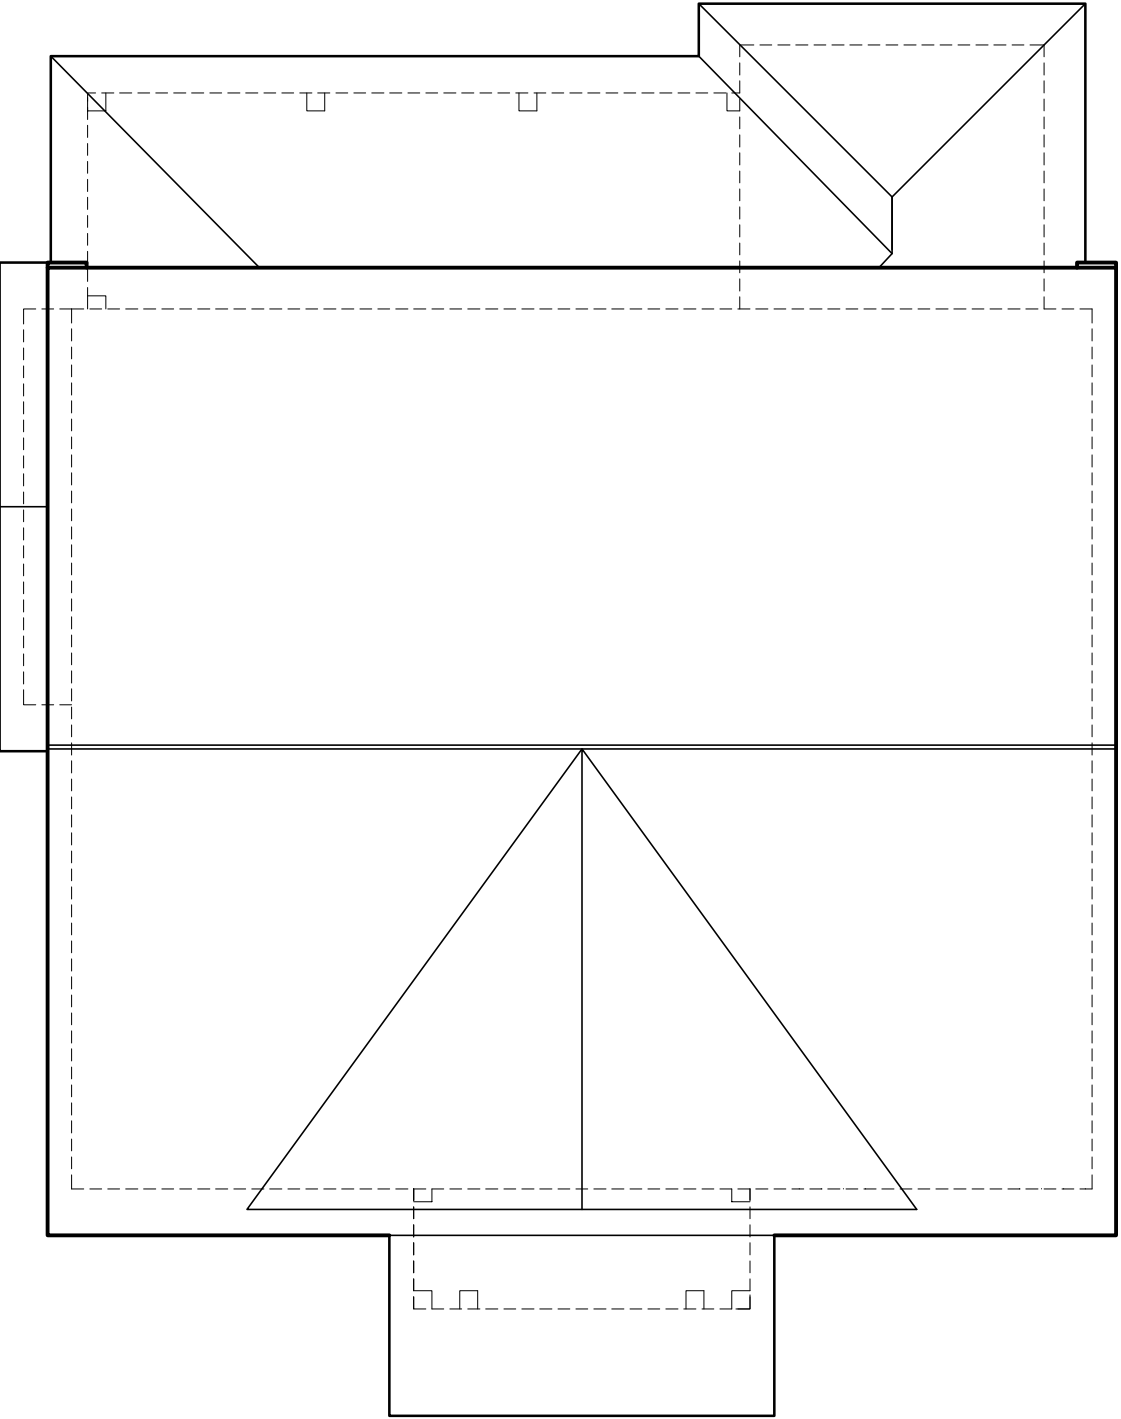

ROOF PLAN

SCALE : 1/8" = 1'-0"

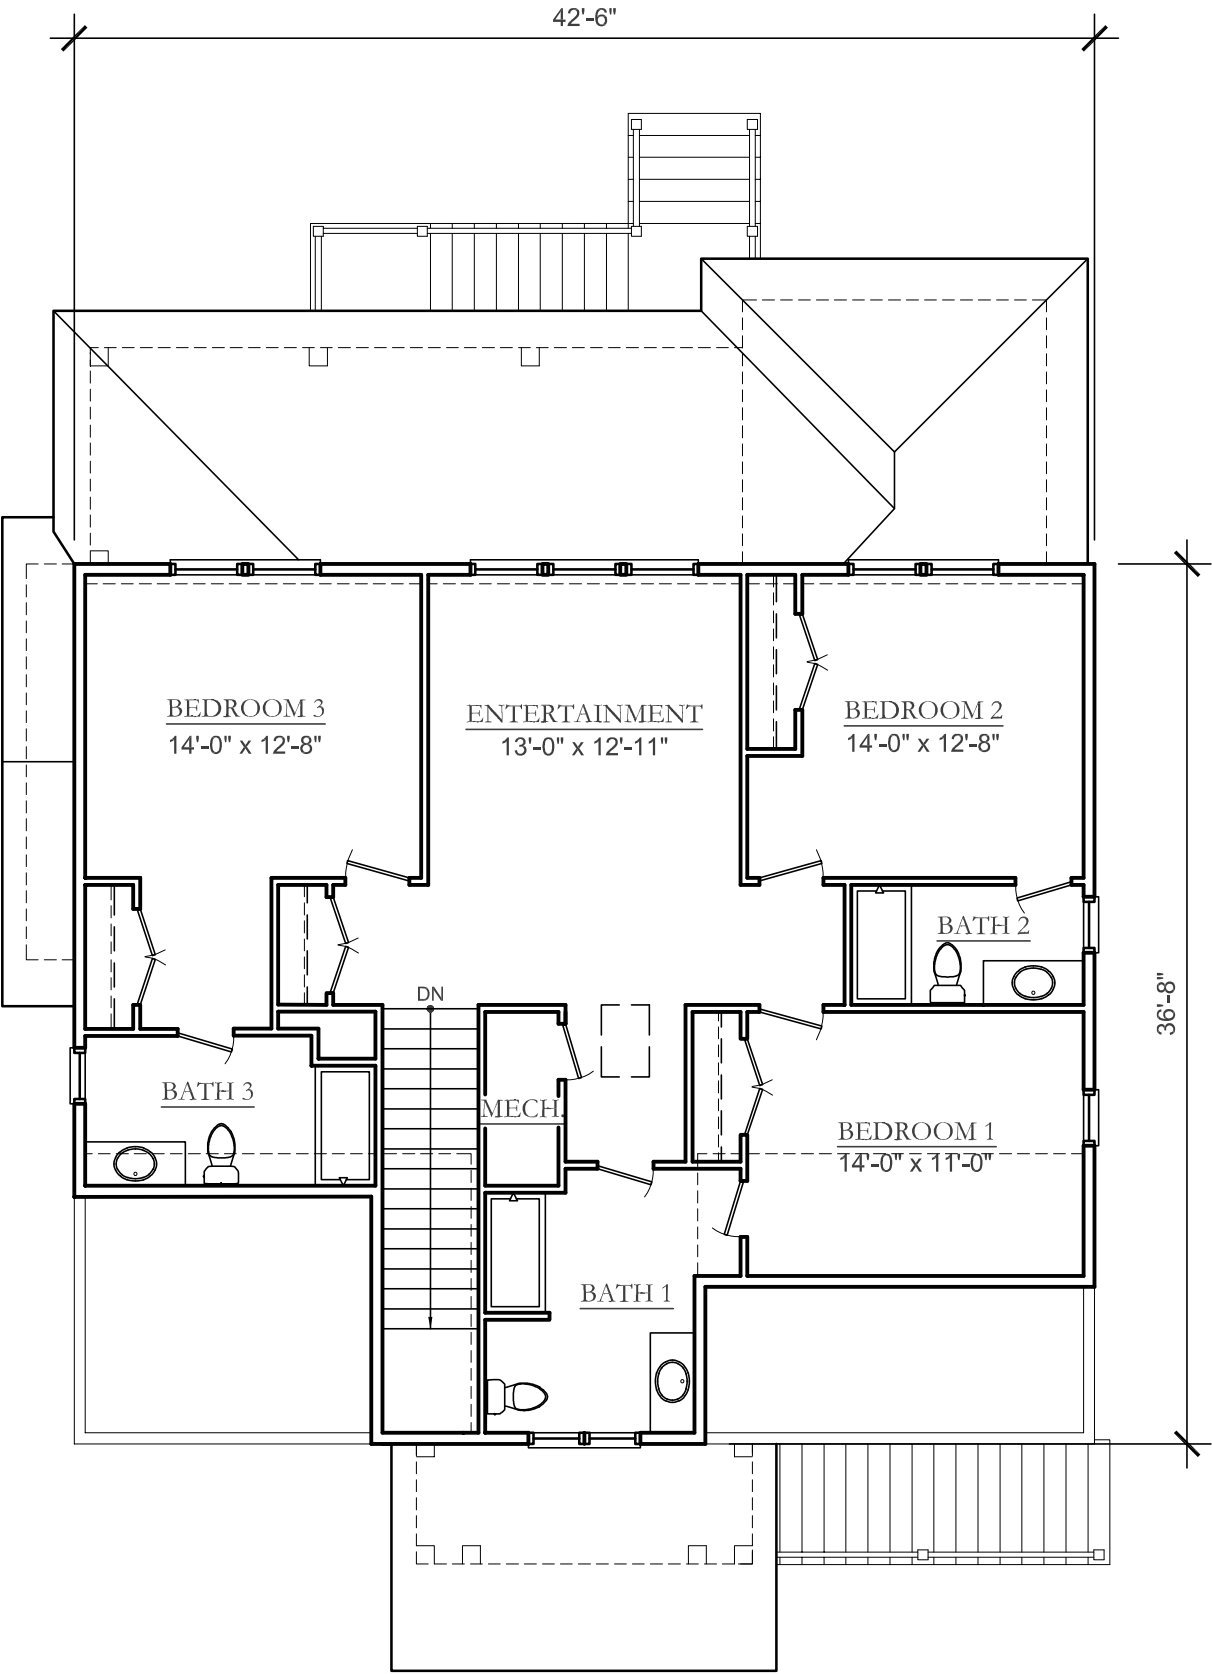

SECOND FLOOR PLAN

SCALE : 1/8" = 1'-0"

HEATED SQUARE FOOTAGE:	2,979 SF
FIRST FLOOR:	1,731 SF
SECOND FLOOR:	1,248 SF



RIGHT ELEVATION

SCALE : 1/8" = 1'-0"



FRONT ELEVATION

SCALE : 1/8" = 1'-0"



LEFT ELEVATION

SCALE : 1/8" = 1'-0"



REAR ELEVATION

SCALE : 1/8" = 1'-0"