



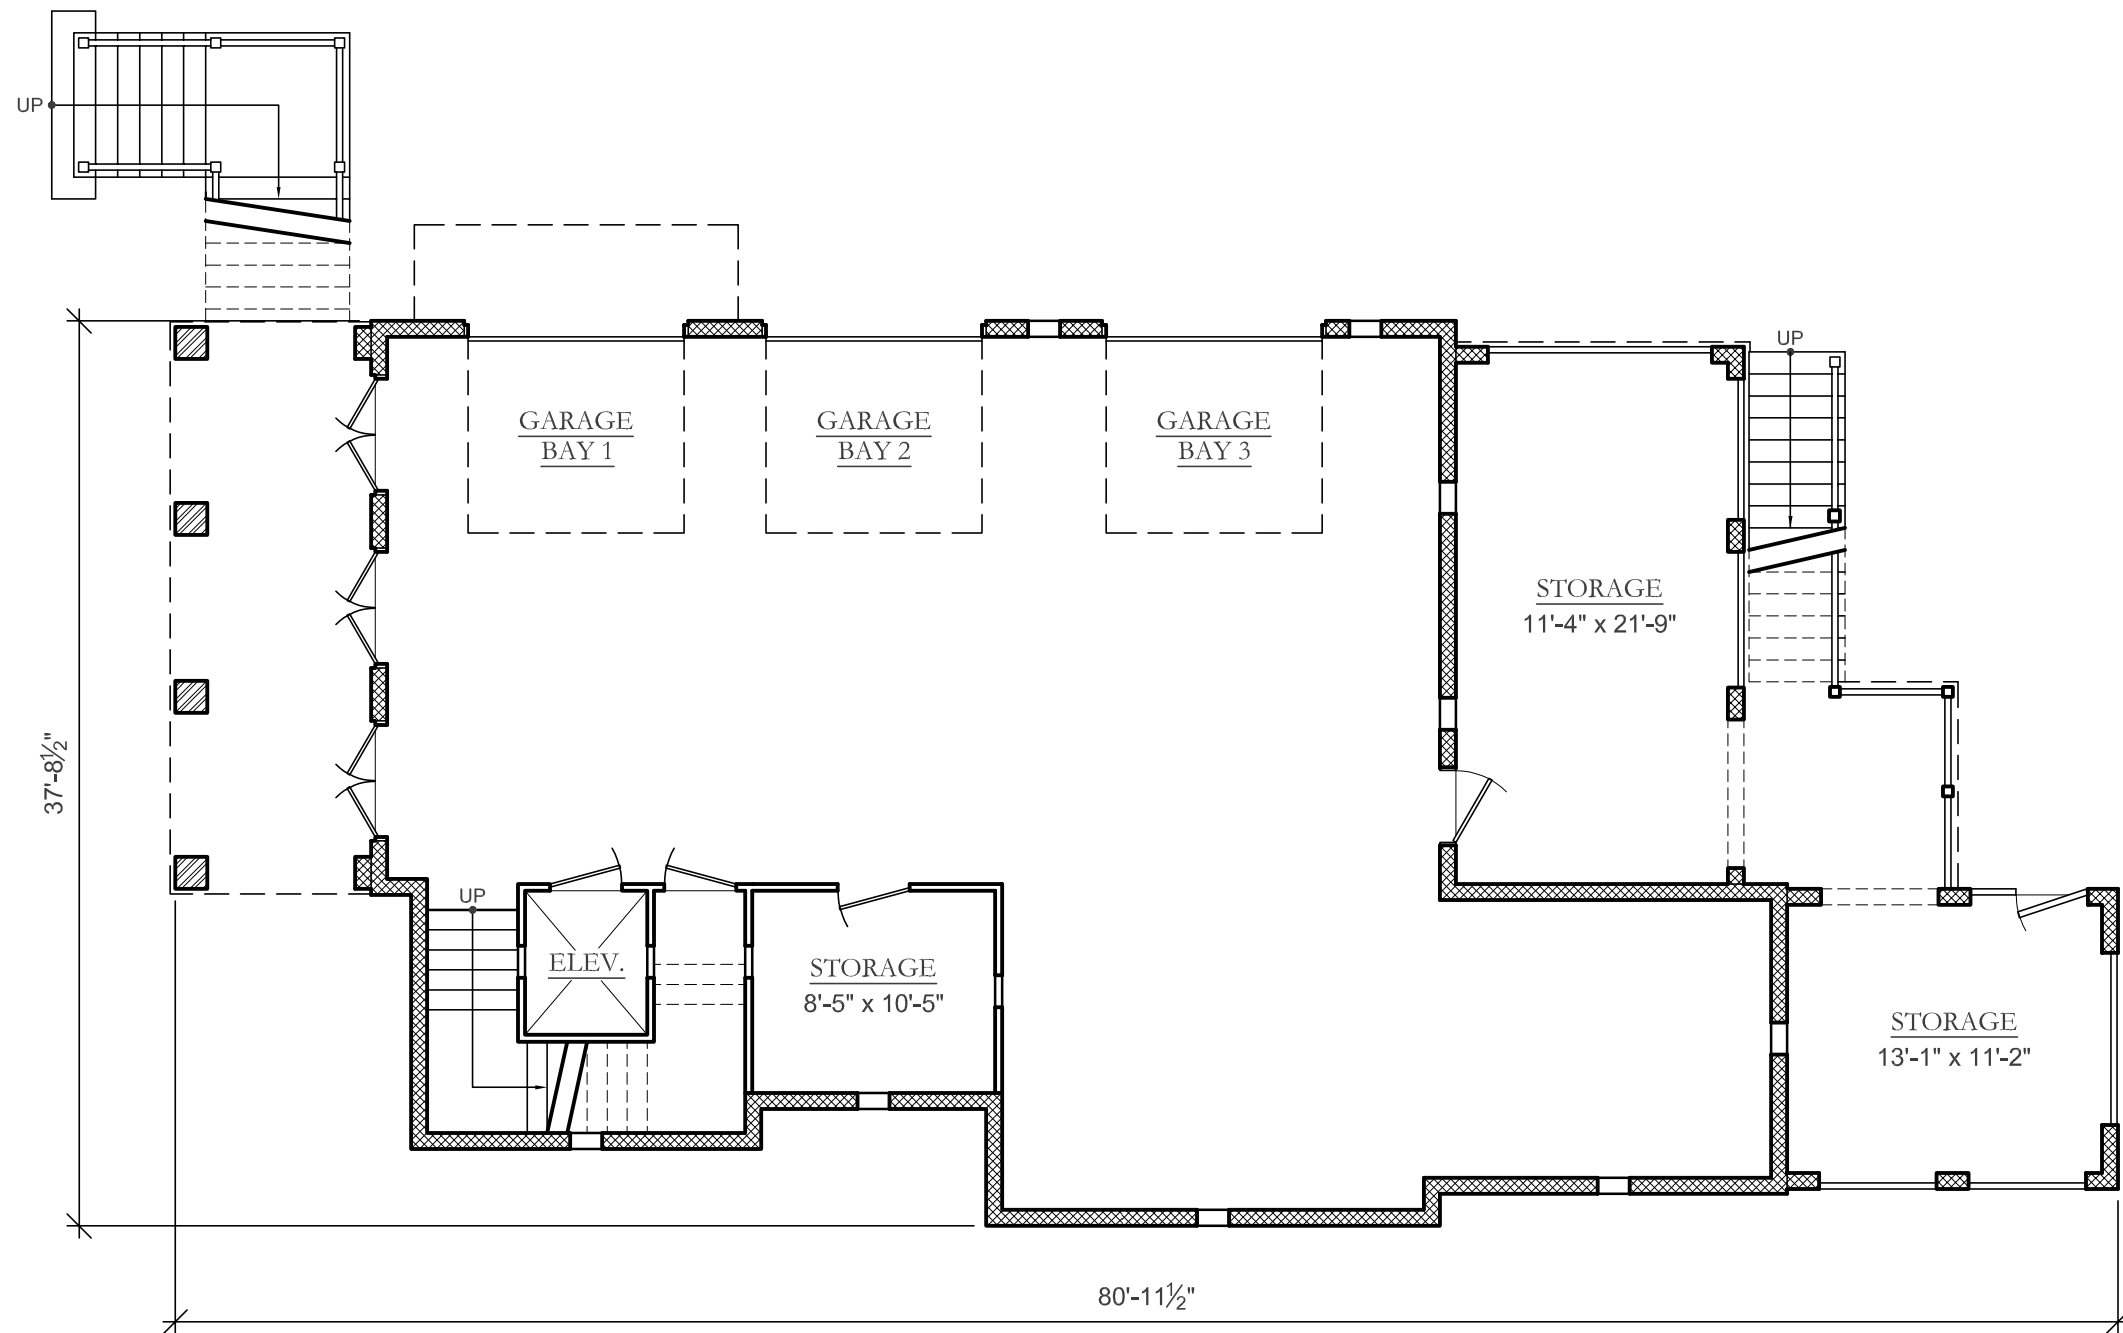

GROUND FLOOR PLAN


SCALE : 1/8" = 1'-0"

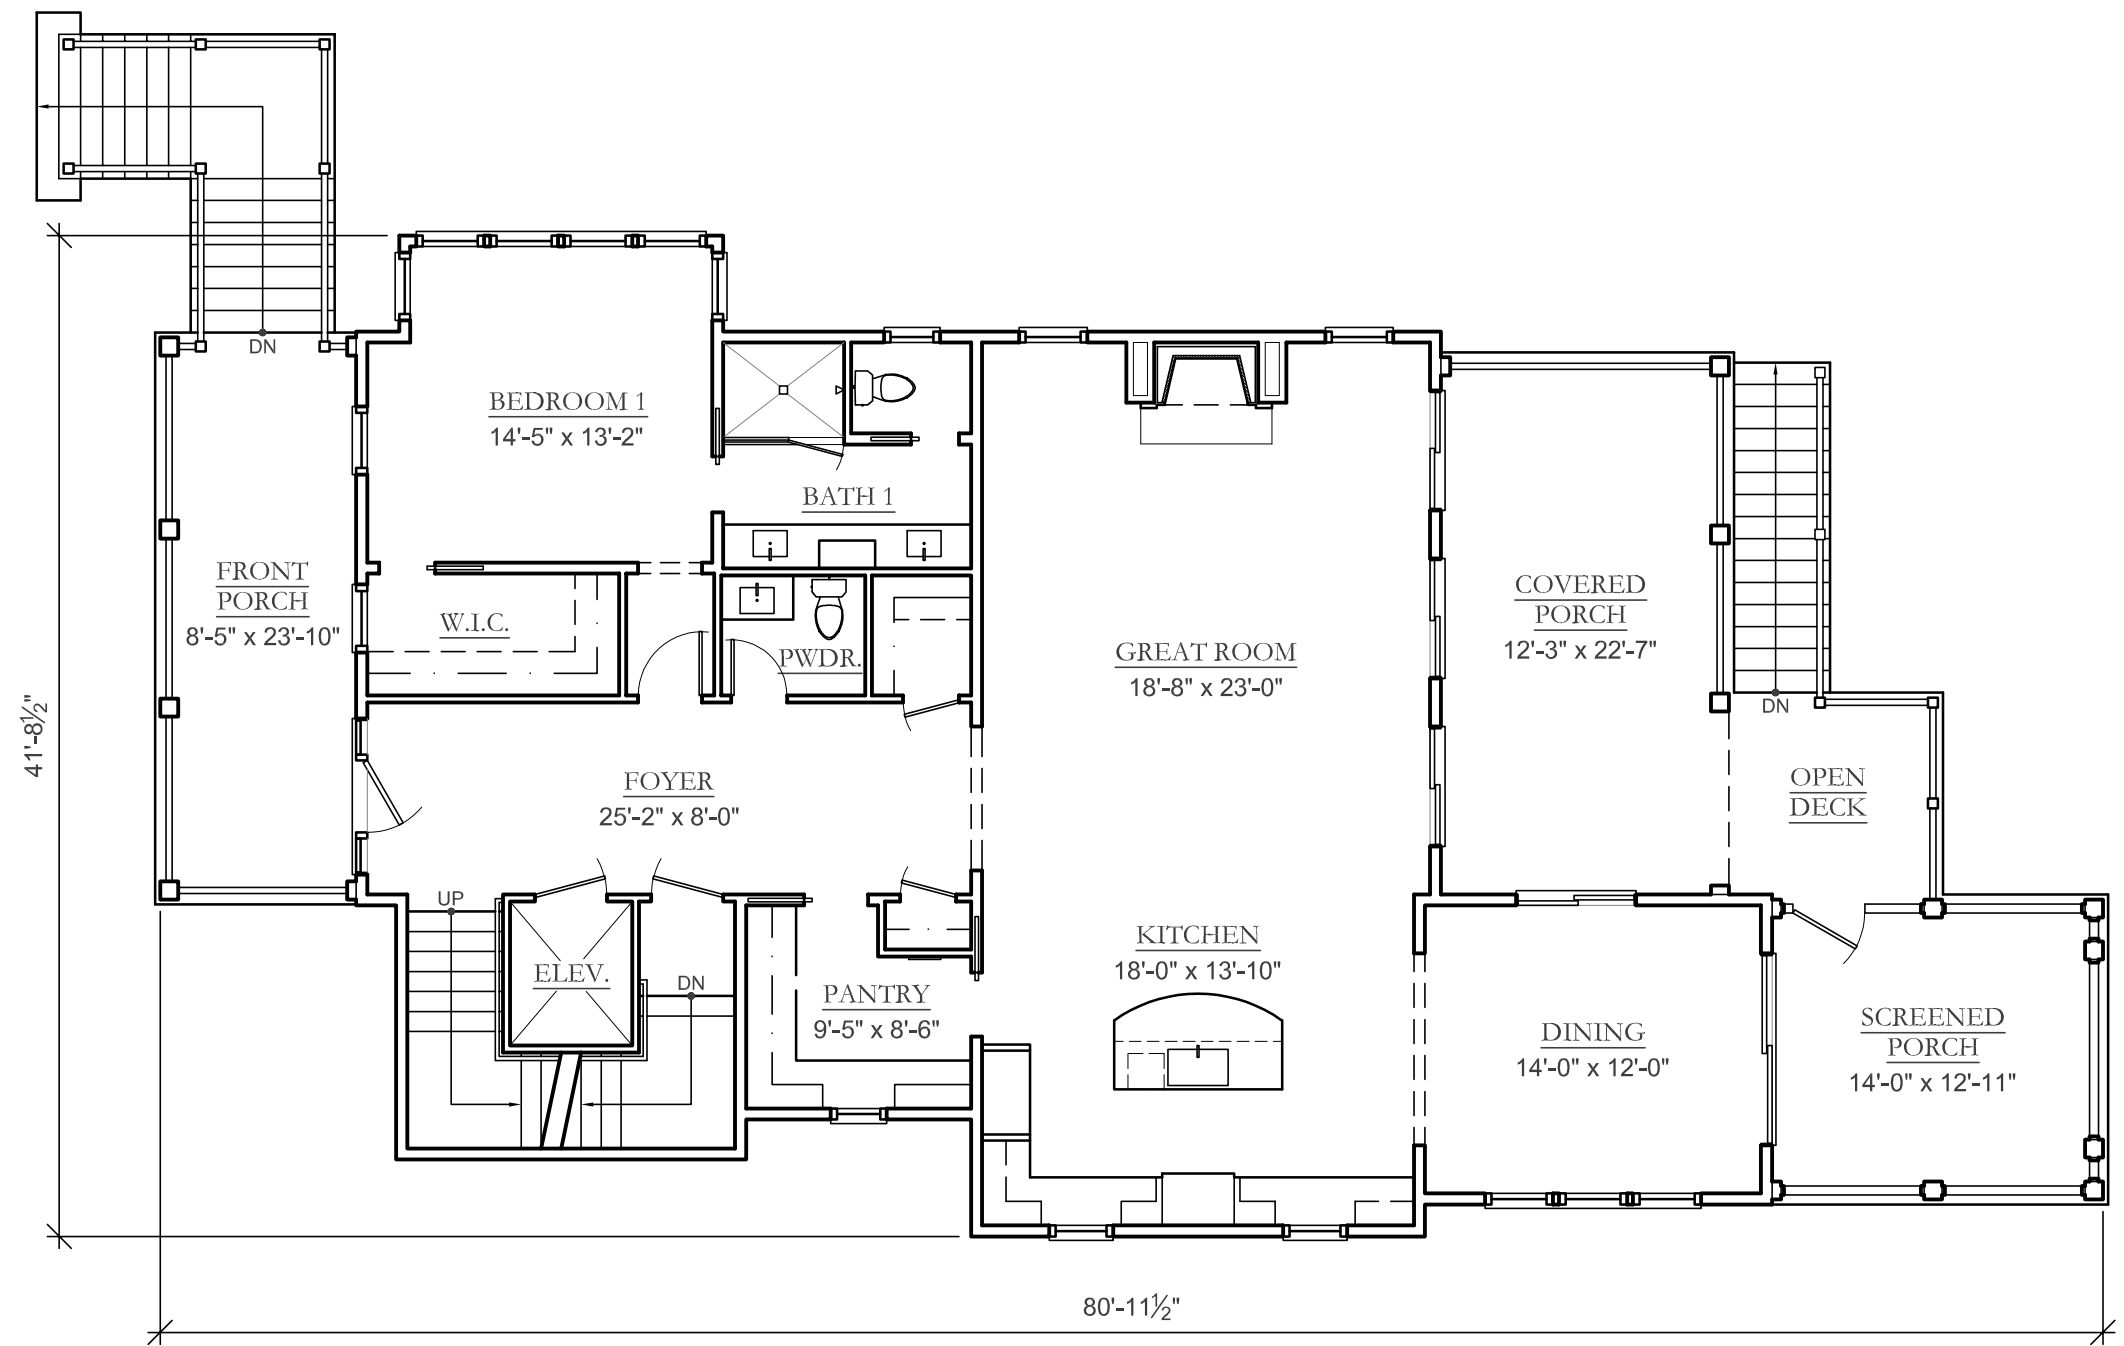

FIRST FLOOR PLAN

SCALE : 1/8" = 1'-0"


HEATED SQUARE FOOTAGE:	3,254 SF
FIRST FLOOR:	1,820 SF
SECOND FLOOR:	1,434 SF

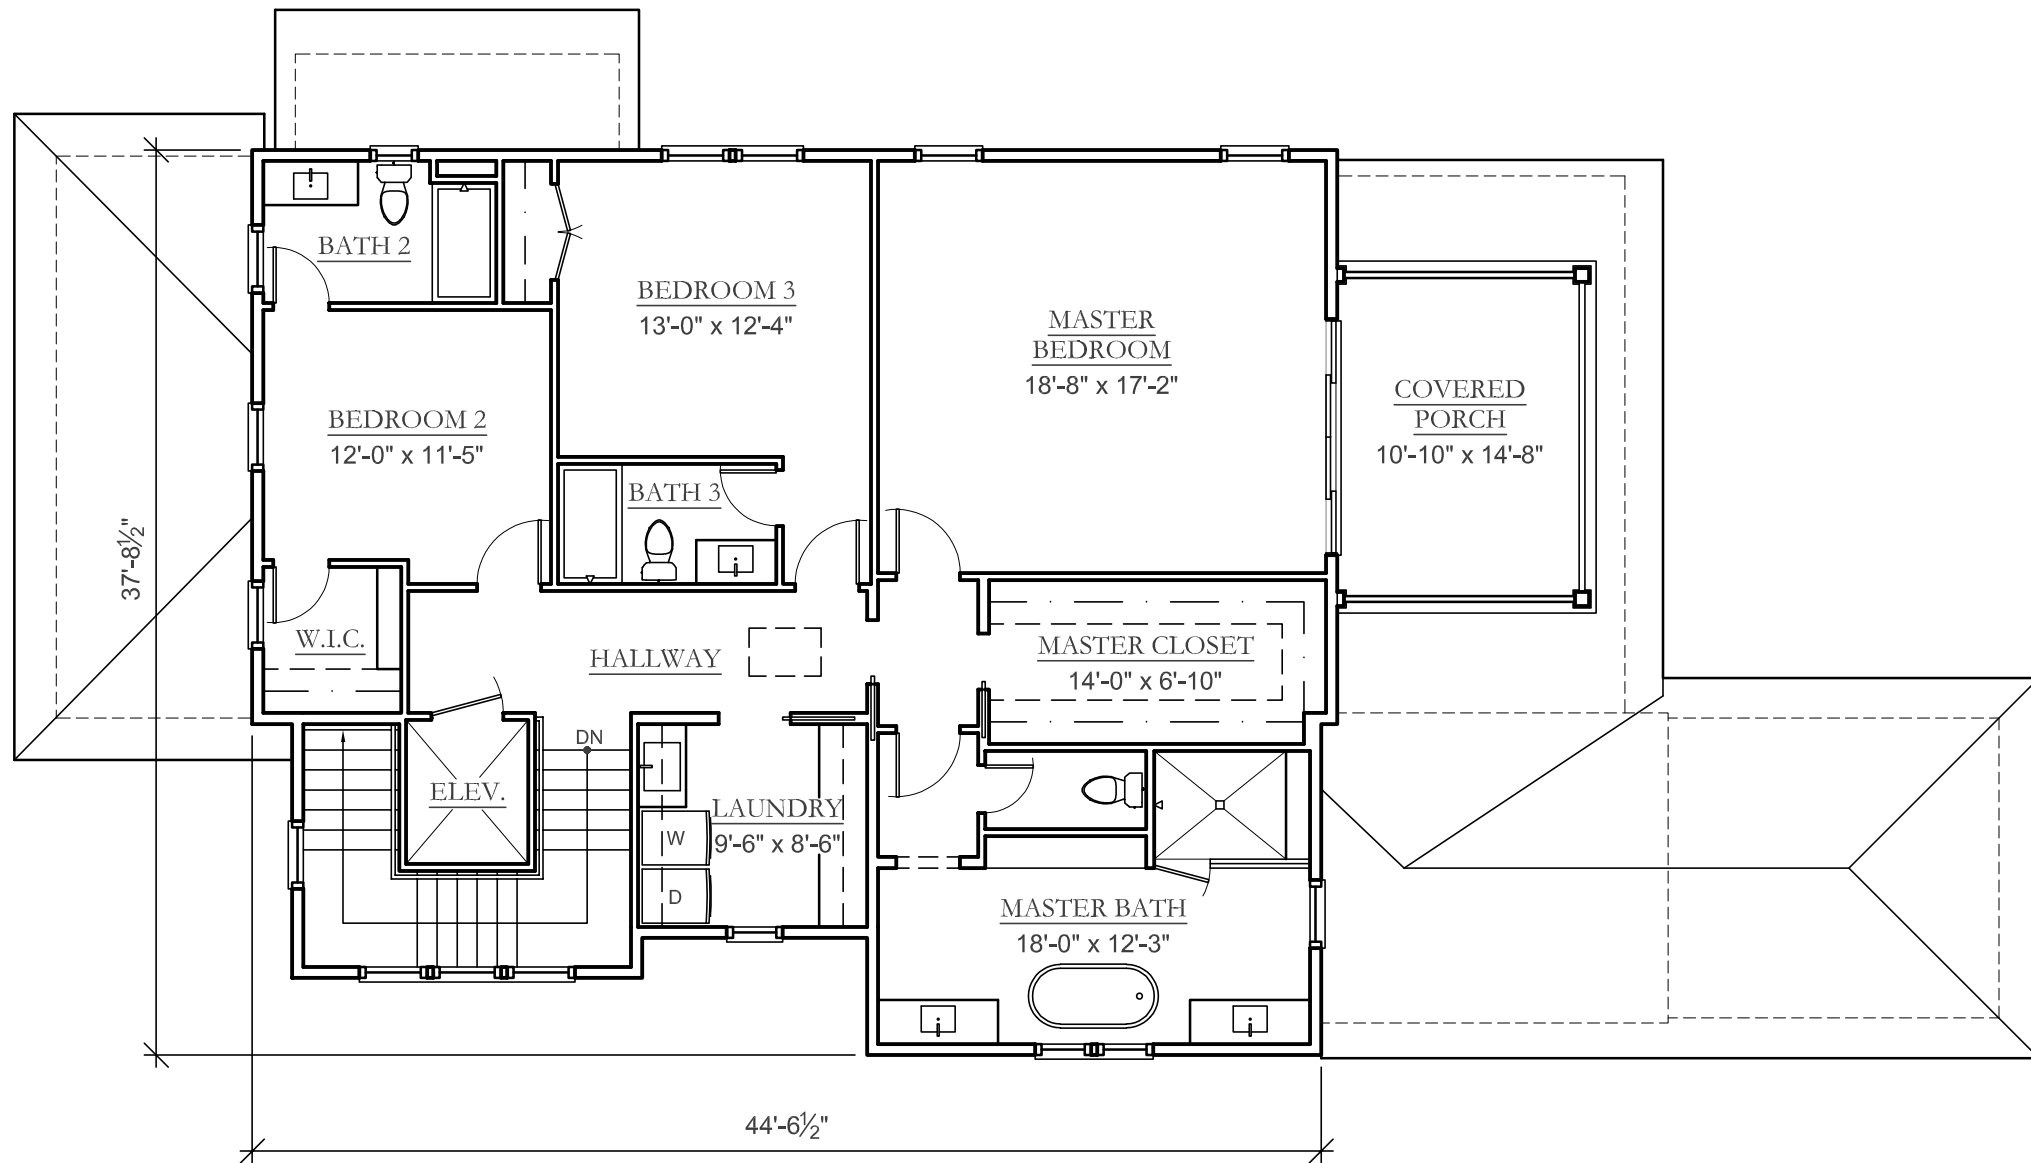

SECOND FLOOR PLAN

SCALE : 1/8" = 1'-0"

HEATED SQUARE FOOTAGE:	3,254 SF
FIRST FLOOR:	1,820 SF
SECOND FLOOR:	1,434 SF

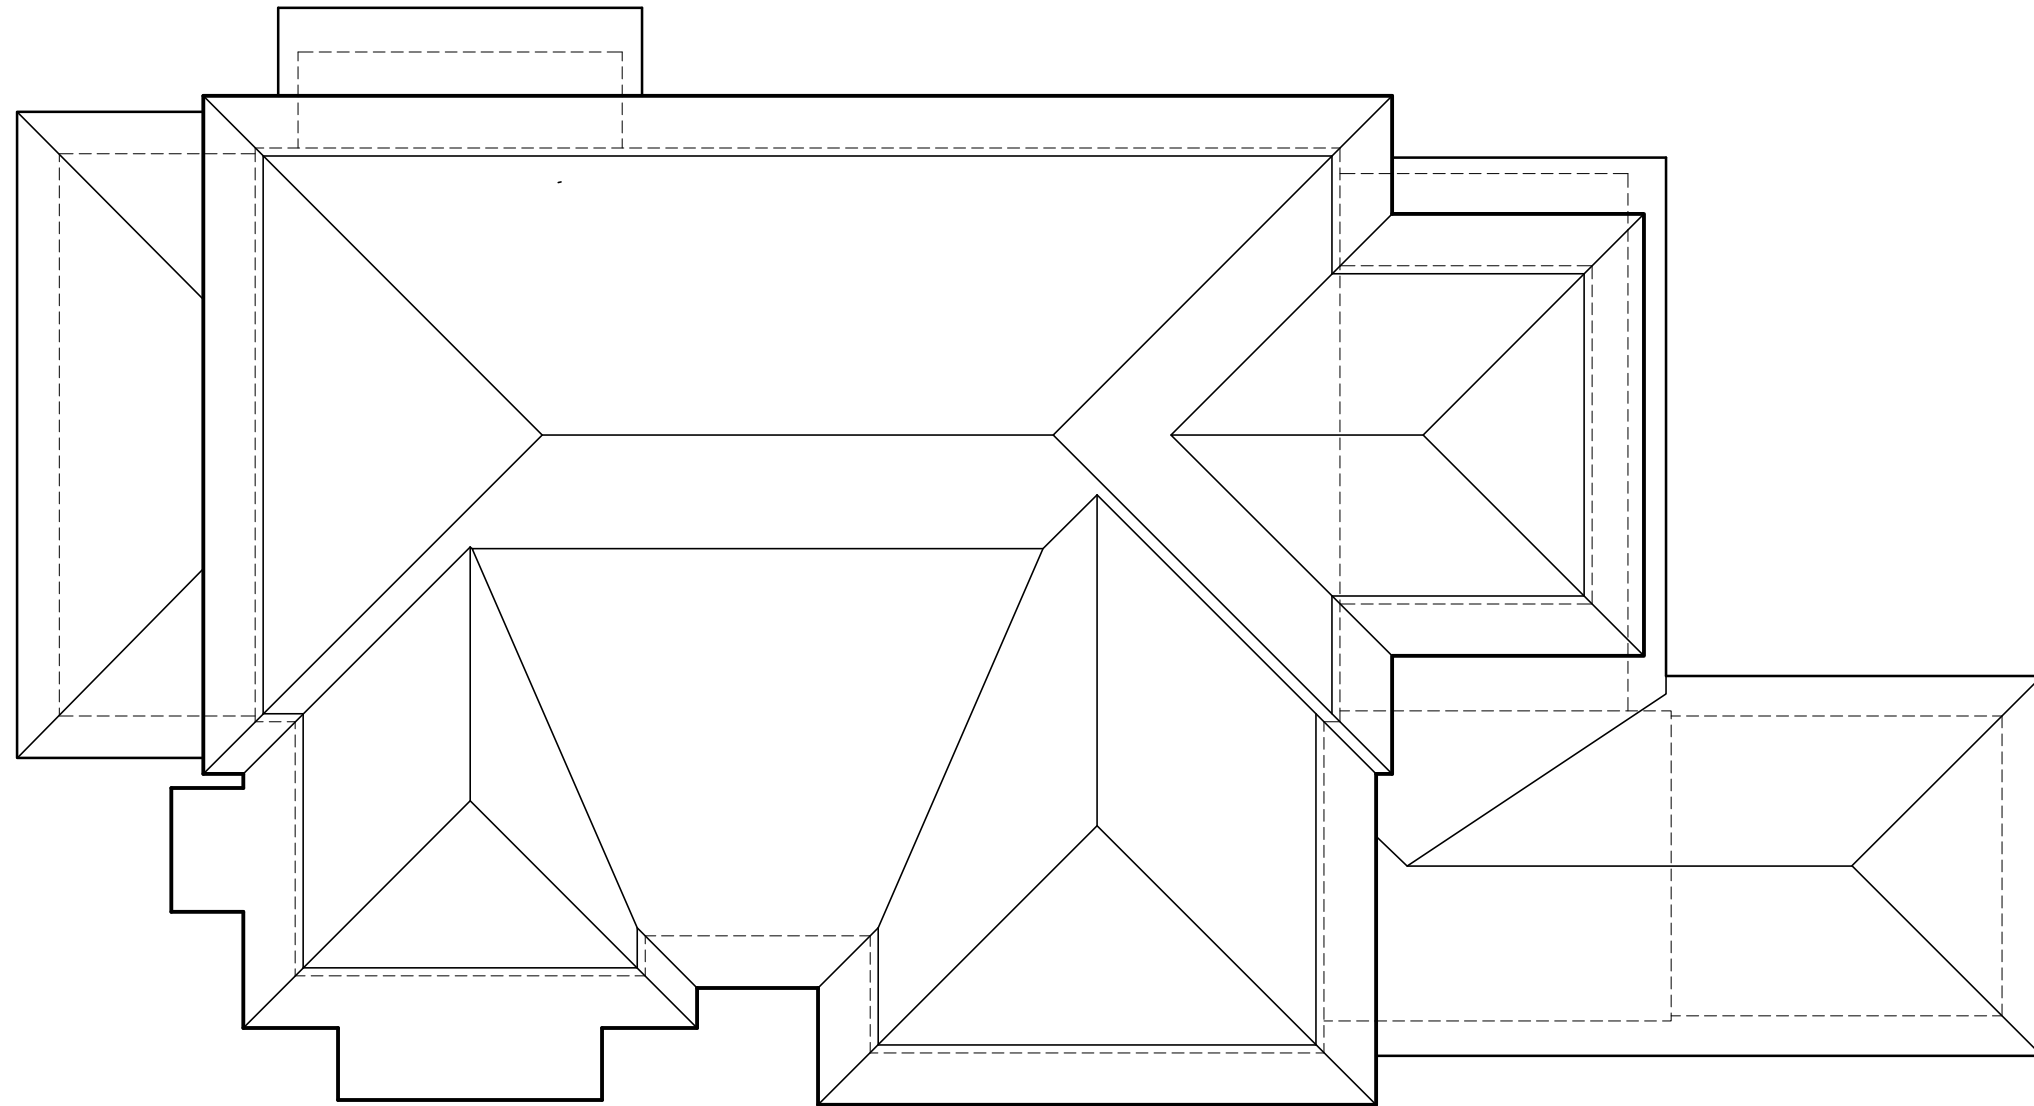

ROOF PLAN

SCALE : 1/8" = 1'-0"



REAR ELEVATION

SCALE : 1/8" = 1'-0"



FRONT ELEVATION

SCALE : 1/8" = 1'-0"



LEFT ELEVATION

SCALE : 1/8" = 1'-0"



RIGHT ELEVATION

SCALE : 1/8" = 1'-0"