



COASTAL HOUSE PLANS

67 WASHINGTON STREET
CHARLESTON, SOUTH CAROLINA 29403

843-856-7333

info@hightidedesigngroup.com

www.hightidedesigngroup.com

STUDY SET

COASTAL COTTAGE SERIES

PLAN# CC-07

\$3,500


Project Specifications

Bedrooms:	5
Bathrooms:	5.5
Heated sqft:	3,330
1st Floor:	2,193
2nd Floor:	1,237


Overall Dimensions

55'x 62'

1	Living Room	16'-5" x 17'-11"
2	Kitchen	20'-5" x 17'-11"
3	Dining	13'-1" x 12'-11"
4	Utility Room	6'-0" x 6'-11"
5	Master Bedroom	14'-7" x 17'-11"
6	Master Bathroom	15'-9" x 11'-2"
7	Bedroom 1	13'-4" x 13'-3"
8	Bedroom 2	11'-9" x 12'-11"
9	Bedroom 3	11'-9" x 13'-7"
10	Bedroom 4	12'-0" x 13'-5"
11	Entertainment	13'-6" x 17'-11"

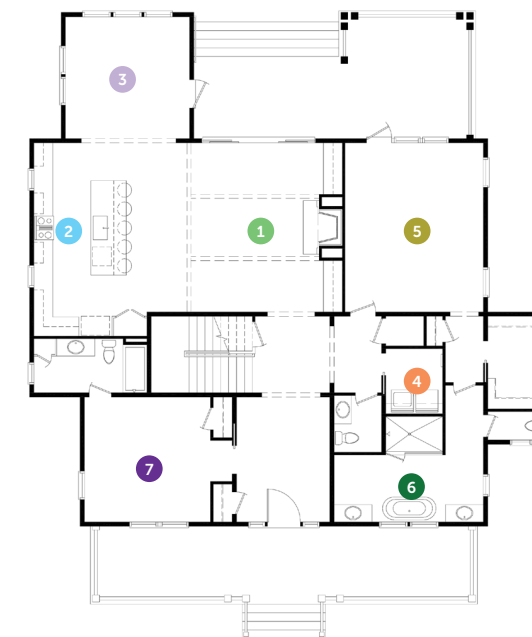

First Floor

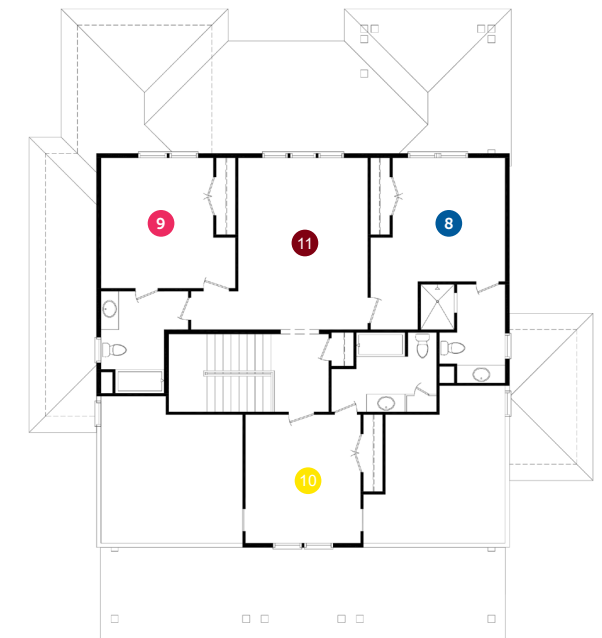

Second Floor




CHARLESTON, SOUTH CAROLINA

www.hightidedesigngroup.com

843.856.7333

info@hightidedesigngroup.com


Disclaimer: All dimensions and square footages listed are approximate. All rights to these drawings are owned by High Tide Design Group. These drawings are meant to be representative and are NOT FOR CONSTRUCTION.

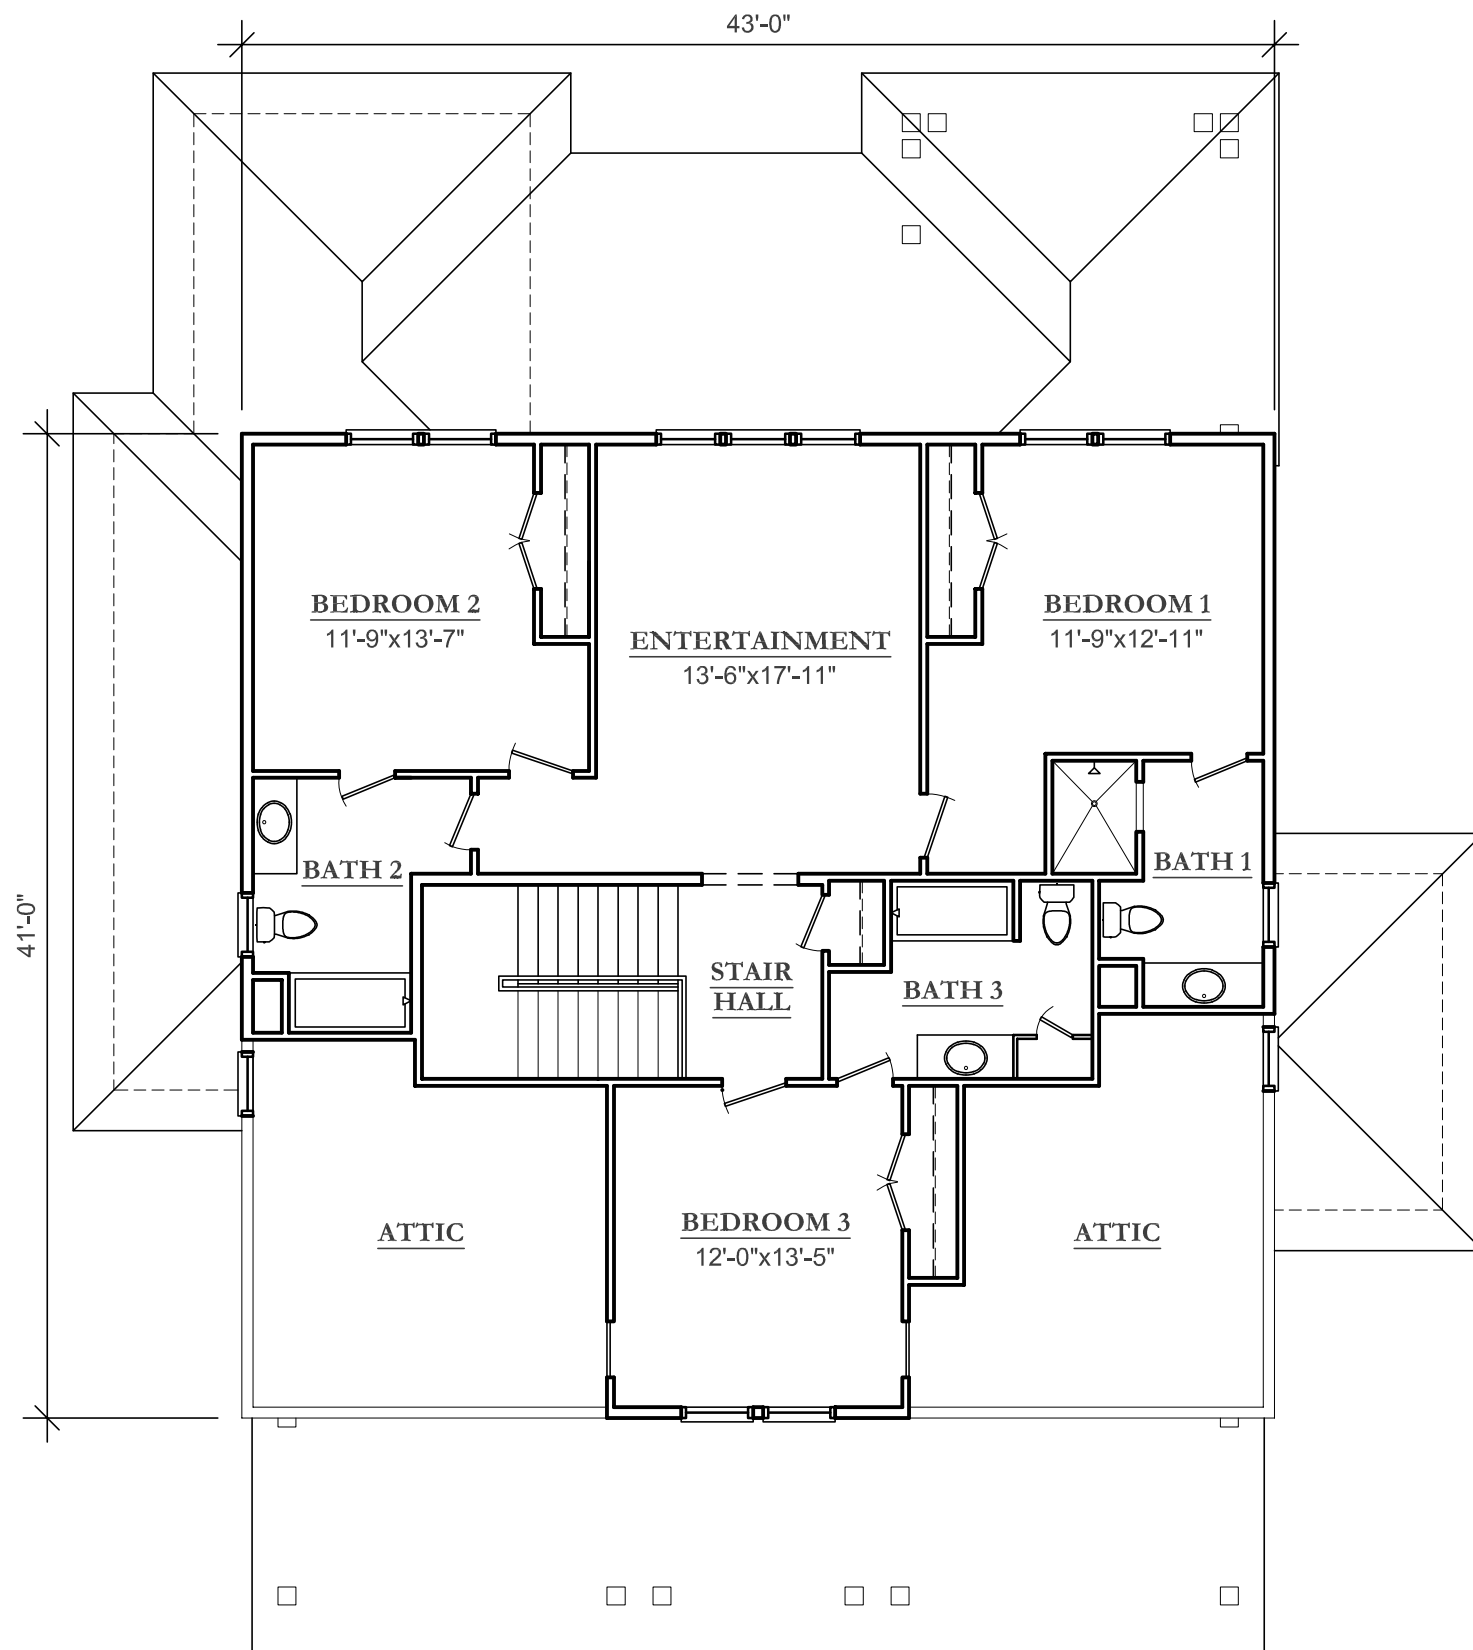

2ND FLOOR PLAN

SCALE : 1/8" = 1'-0"


HEATED SQUARE FOOTAGE = 1,237 SF

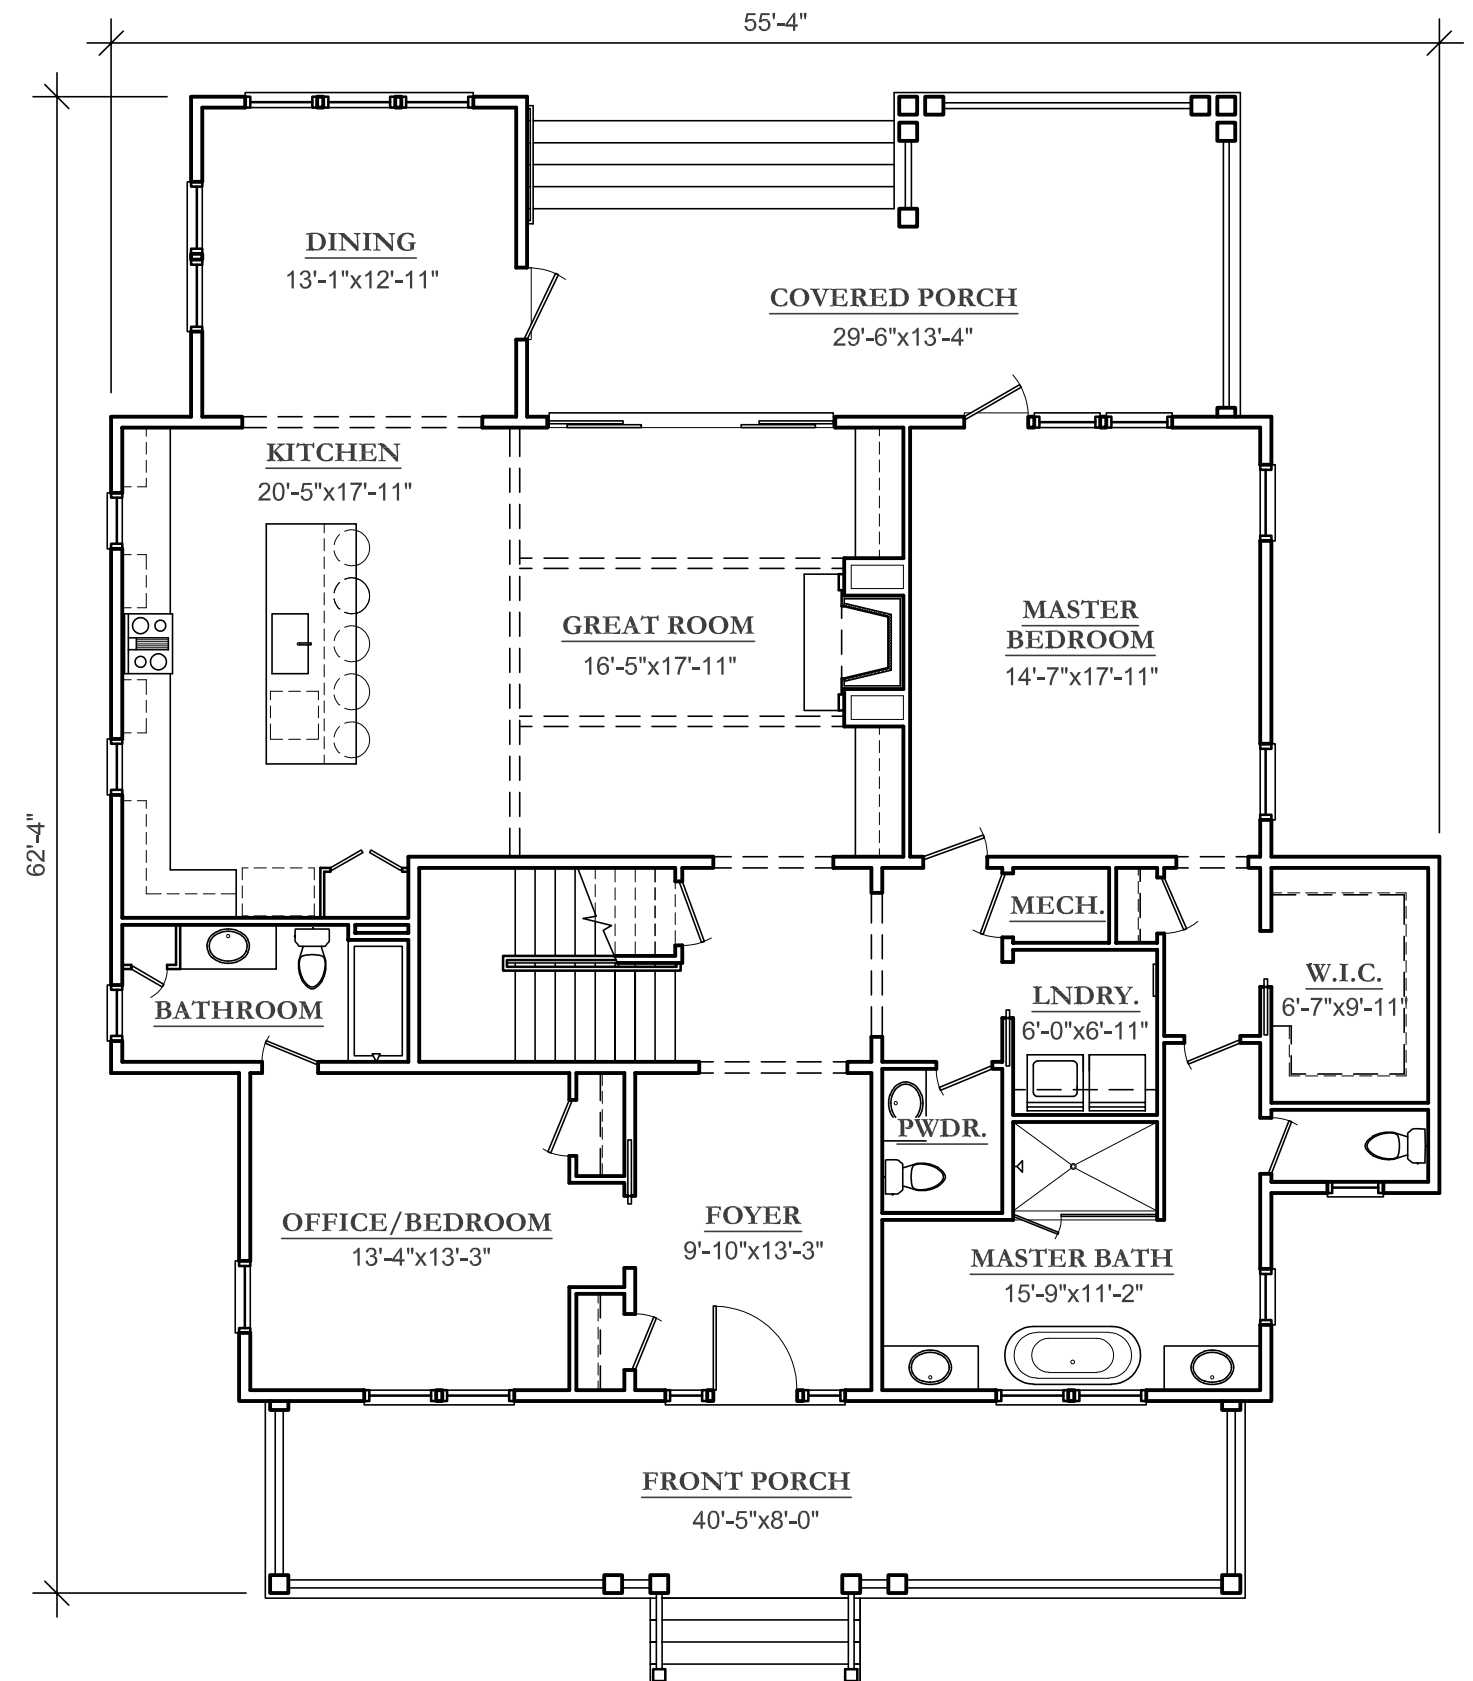

1ST FLOOR PLAN

SCALE : 1/8" = 1'-0"

HEATED SQUARE FOOTAGE = 2,193 SF

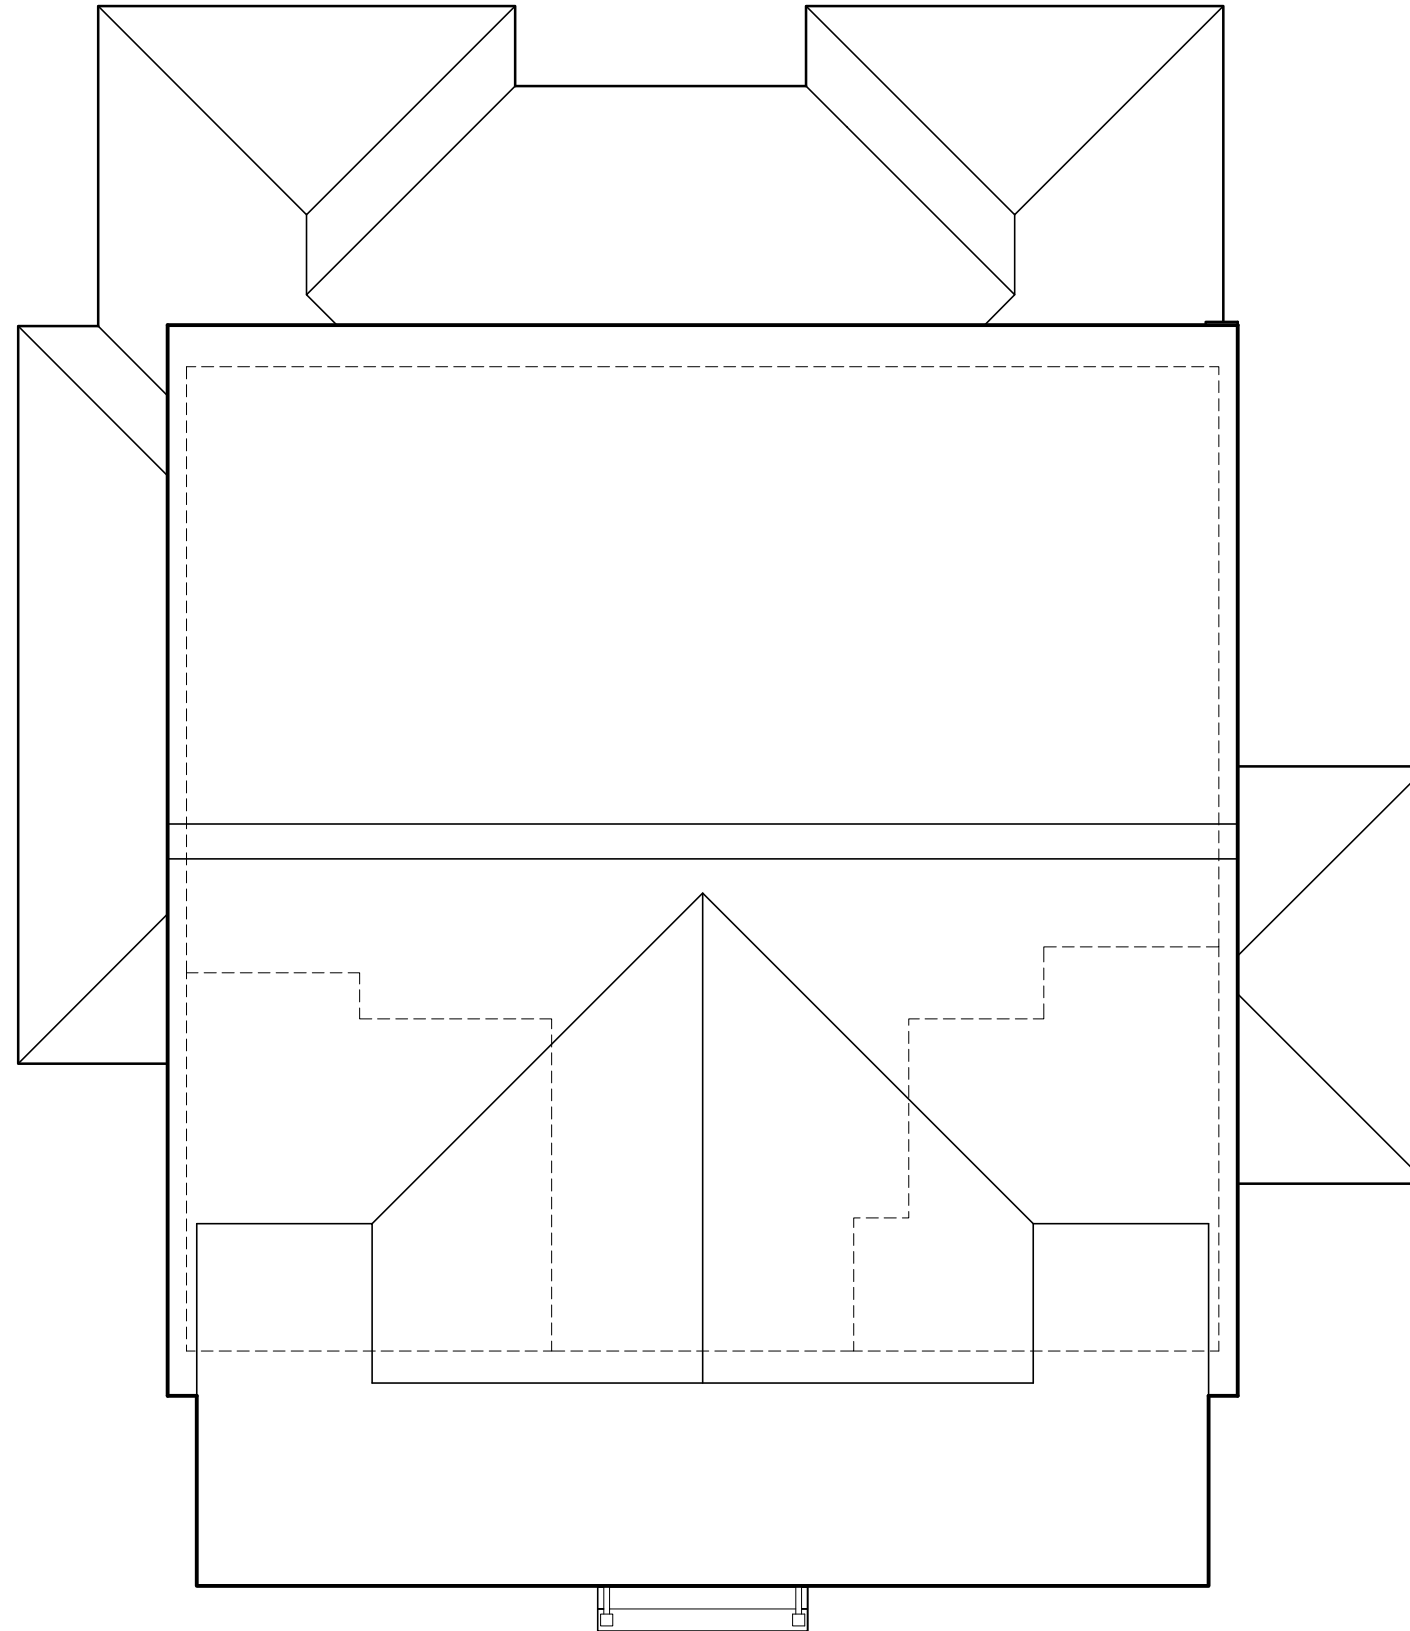

ROOF PLAN

SCALE : 1/8" = 1'-0"



FRONT ELEVATION

SCALE : 1/8" = 1'-0"



LEFT ELEVATION

SCALE : 1/8" = 1'-0"



REAR ELEVATION

SCALE : 1/8" = 1'-0"



RIGHT ELEVATION

SCALE : 1/8" = 1'-0"