



COASTAL HOUSE PLANS

67 WASHINGTON STREET
CHARLESTON, SOUTH CAROLINA 29403

843-856-7333

info@hightidedesigngroup.com

www.hightidedesigngroup.com

STUDY SET

ELEVATED COASTAL SERIES

PLAN# EC-12

\$3,000


Project Specifications

Bedrooms: 5
Bathrooms: 5
Heated sqft: 3,036
1st Floor: 1,573
2nd Floor: 1,43


Overall Dimensions

41'x 73'

- | | | |
|---|----------------|------------------|
| 1 | Living Room | 14'-0" x 18'-0" |
| 2 | Dining | 11'-0" x 18'-0" |
| 3 | Kitchen | 12'-10" x 18'-0" |
| 4 | Bedroom 1 | 13'-8" x 11'-2" |
| 5 | Bedroom 2 | 13'-5" x 14'-0" |
| 6 | Master Bedroom | 16'-0" x 18'-0" |
| 7 | Bedroom 3 | 13'-8" x 11'-2" |
| 8 | Bedroom 4 | 13'-5" x 14'-0" |

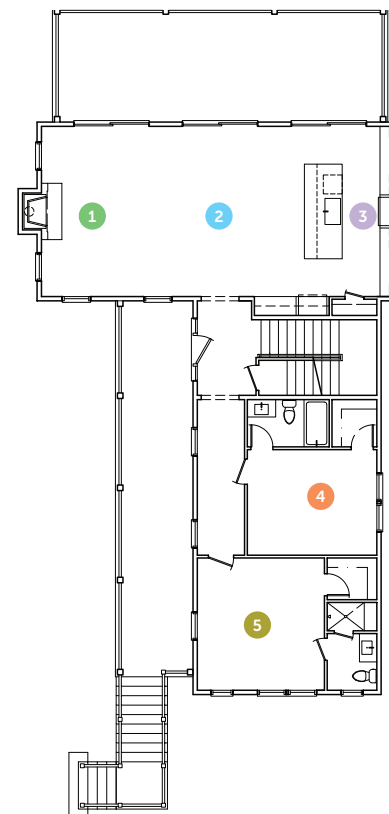

First Floor

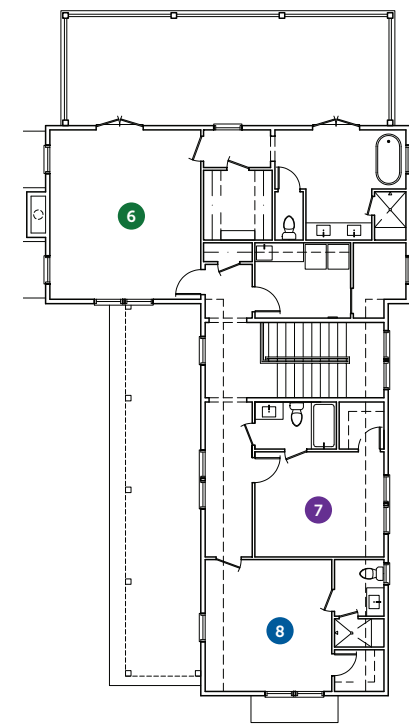

Second Floor




Disclaimer: All dimensions and square footages listed are approximate. All rights to these drawings are owned by High Tide Design Group. These drawings are meant to be representative and are NOT FOR CONSTRUCTION.


CHARLESTON, SOUTH CAROLINA

www.hightidedesigngroup.com

843.856.7333

info@hightidedesigngroup.com

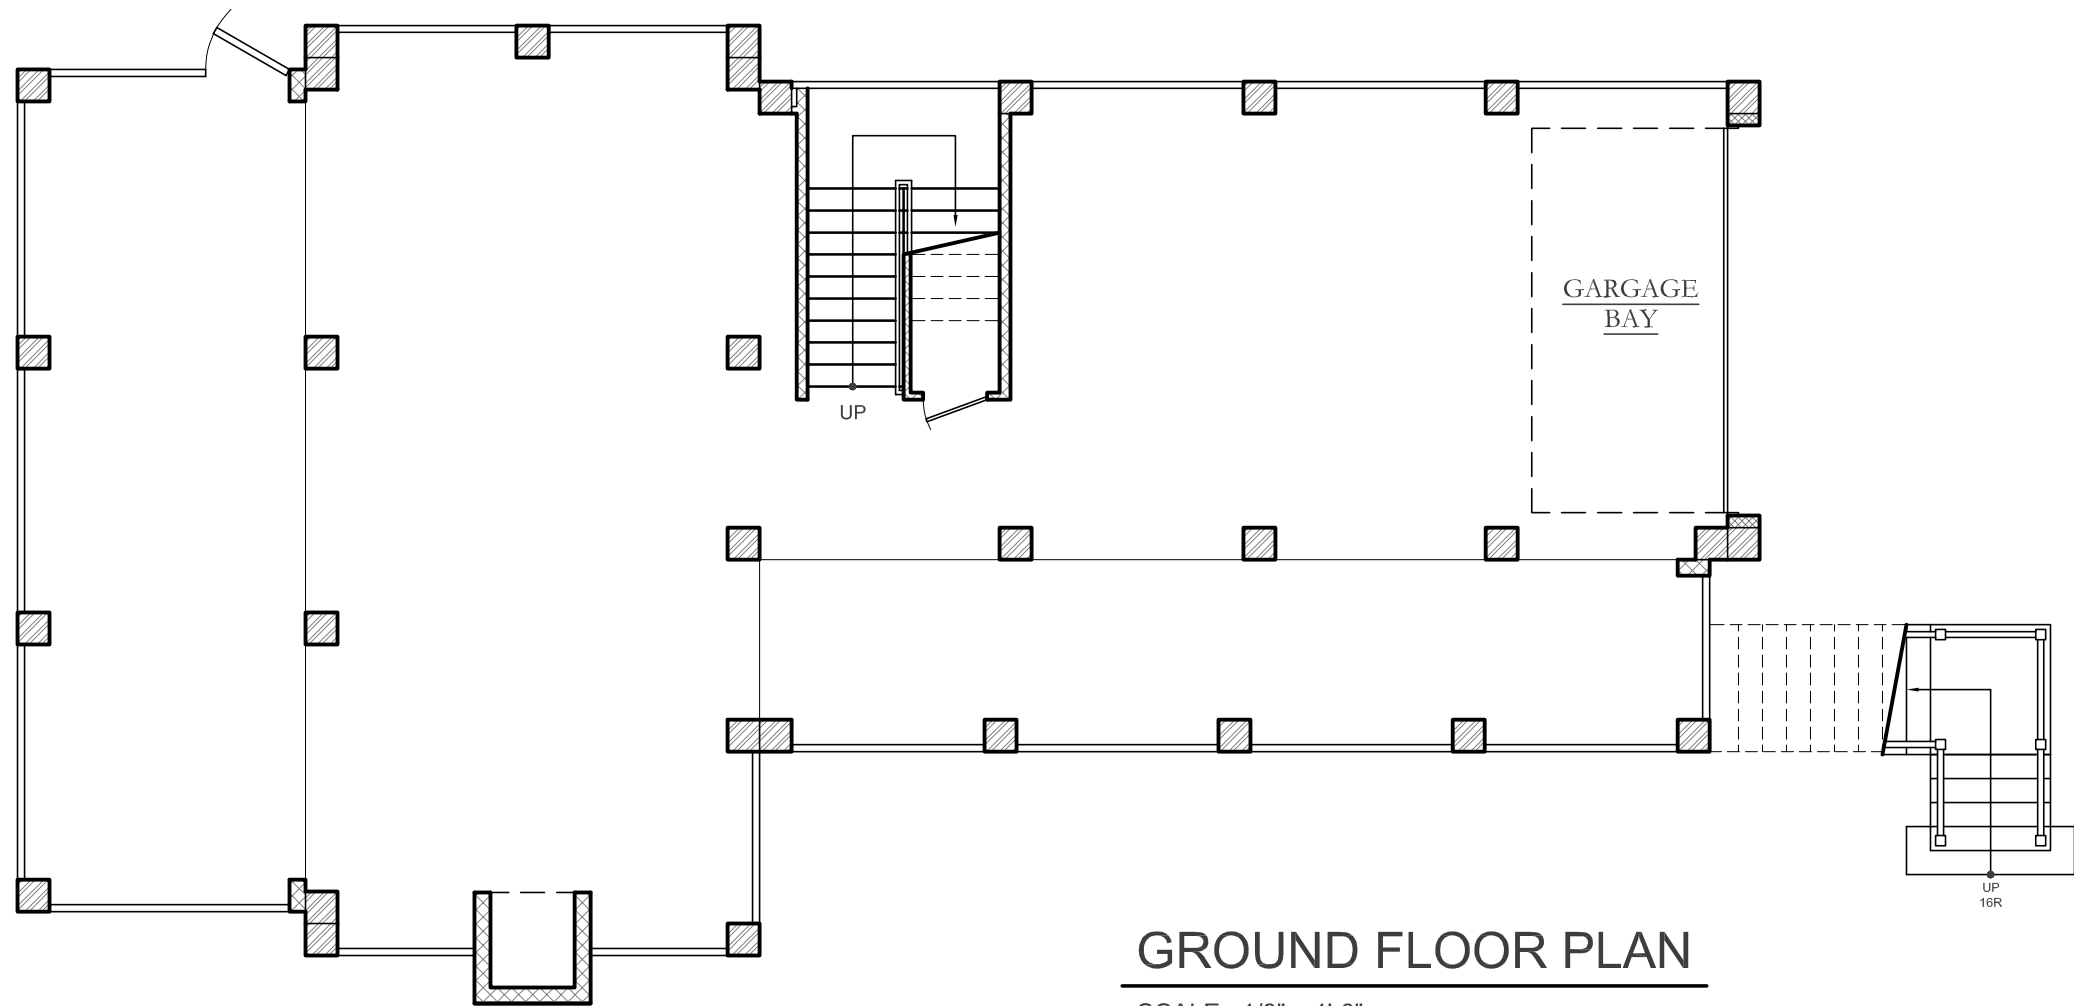


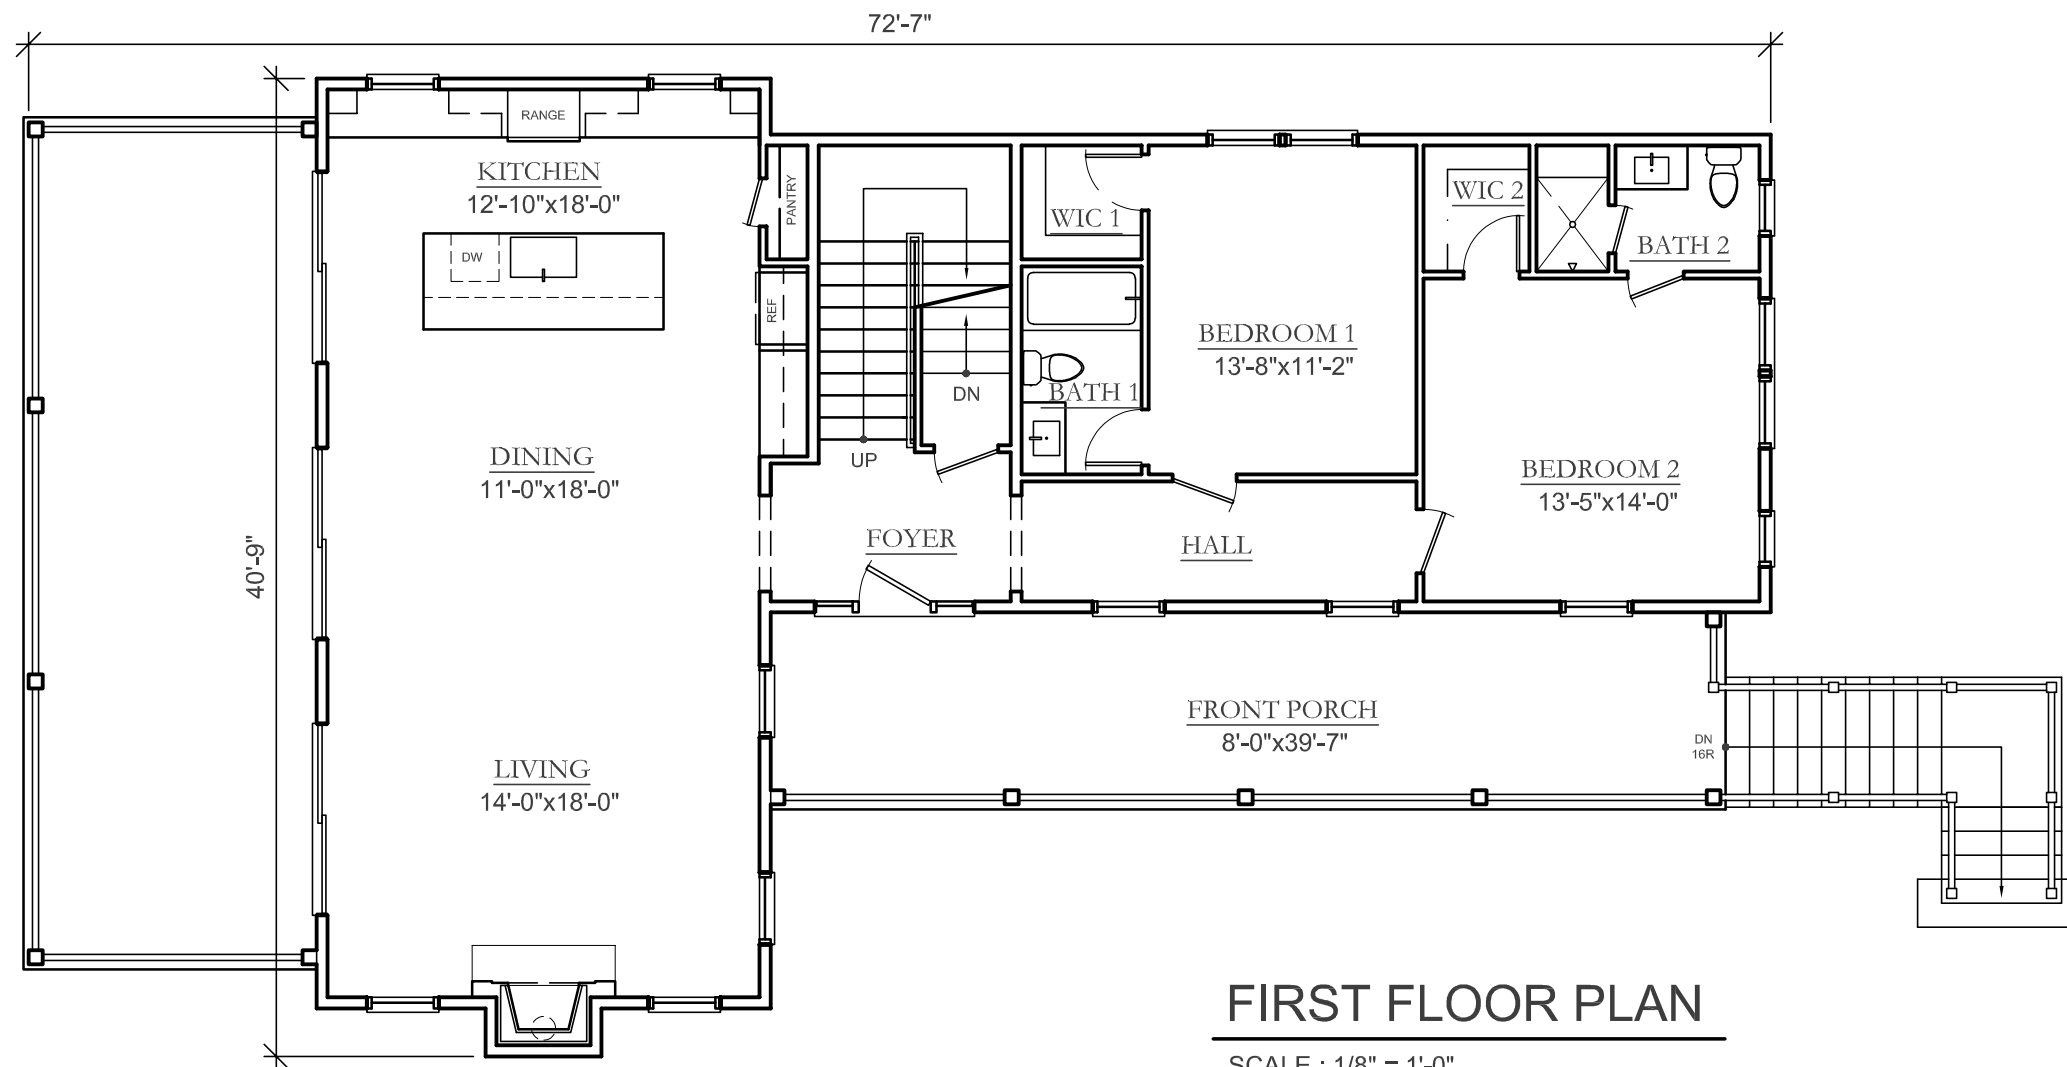


FIRST FLOOR PLAN

SCALE : 1/8" = 1'-0"

HEATED SQUARE FOOTAGE:	3,036 SF
1ST FLOOR:	1,573 SF
2ND FLOOR:	1,463 SF

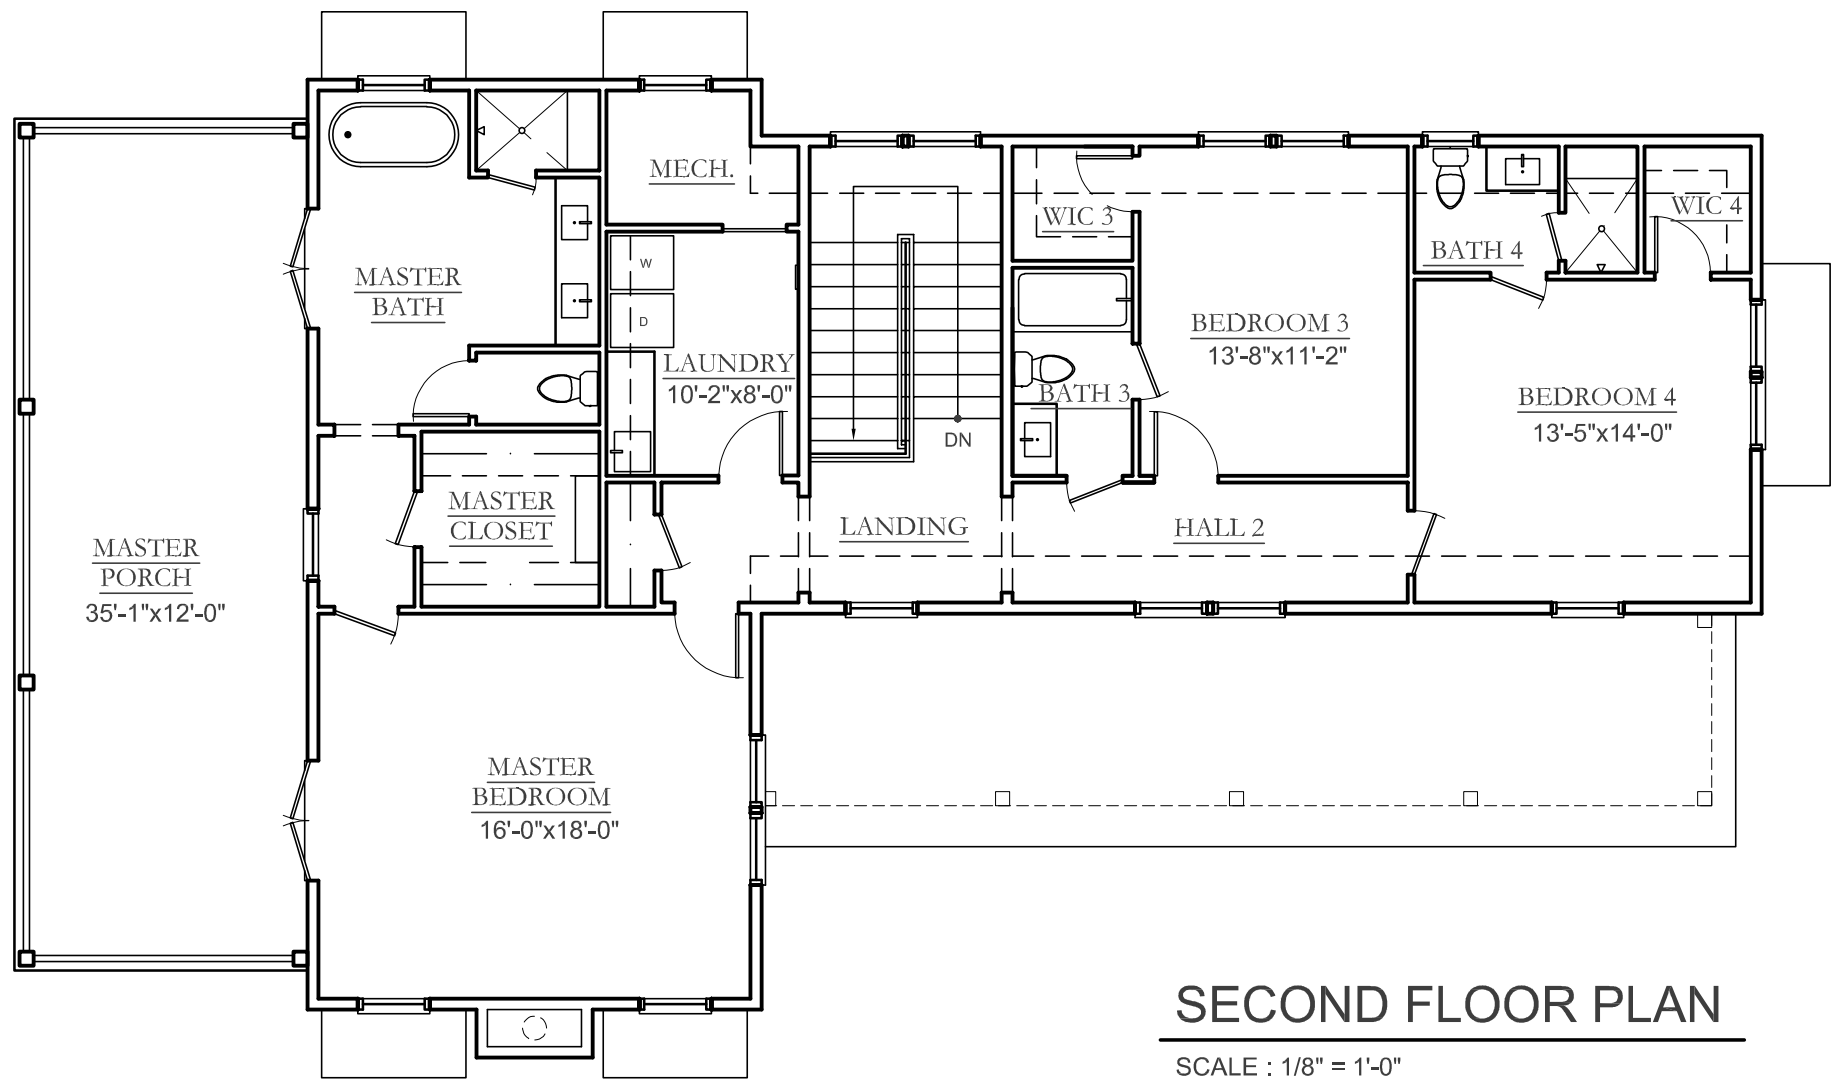

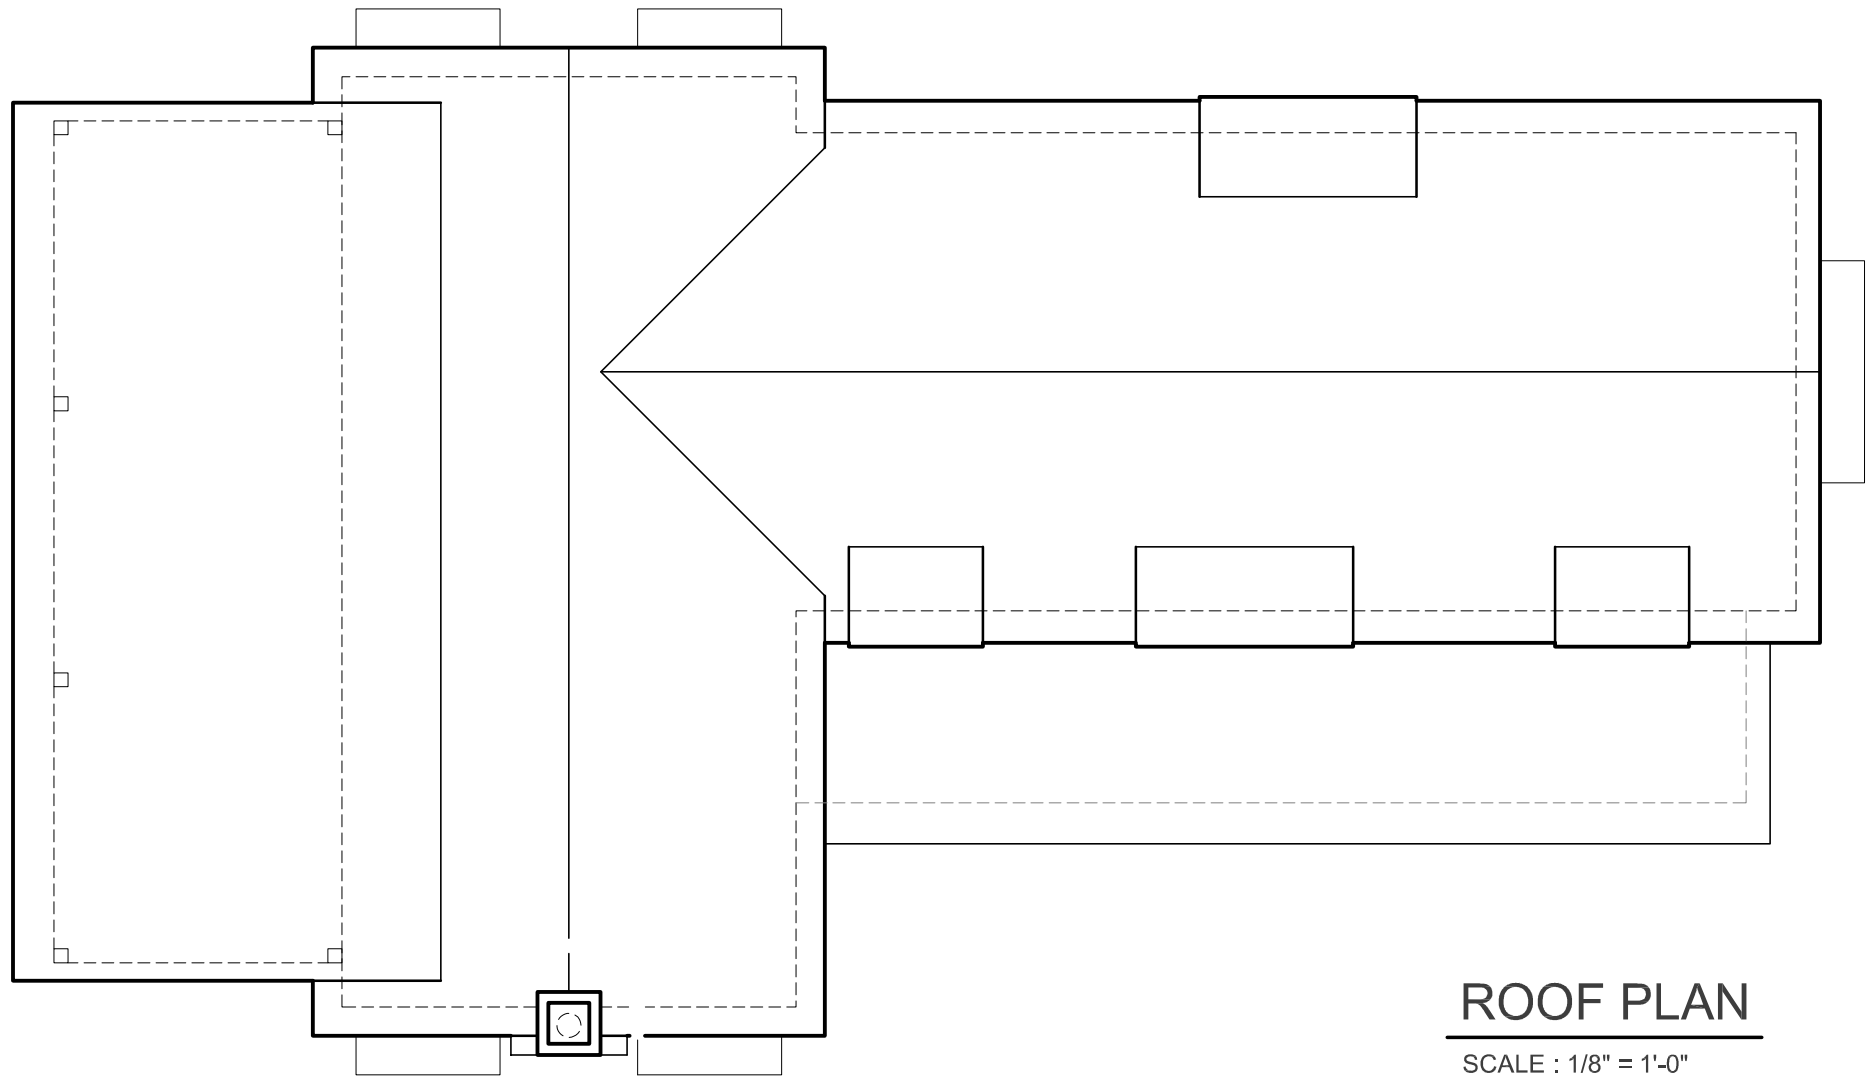

ROOF PLAN

SCALE : 1/8" = 1'-0"



FRONT ELEVATION

SCALE : 1/8" = 1'-0"



RIGHT ELEVATION

SCALE : 1/8" = 1'-0"



LEFT ELEVATION

SCALE : 1/8" = 1'-0"



REAR ELEVATION

SCALE : 1/8" = 1'-0"